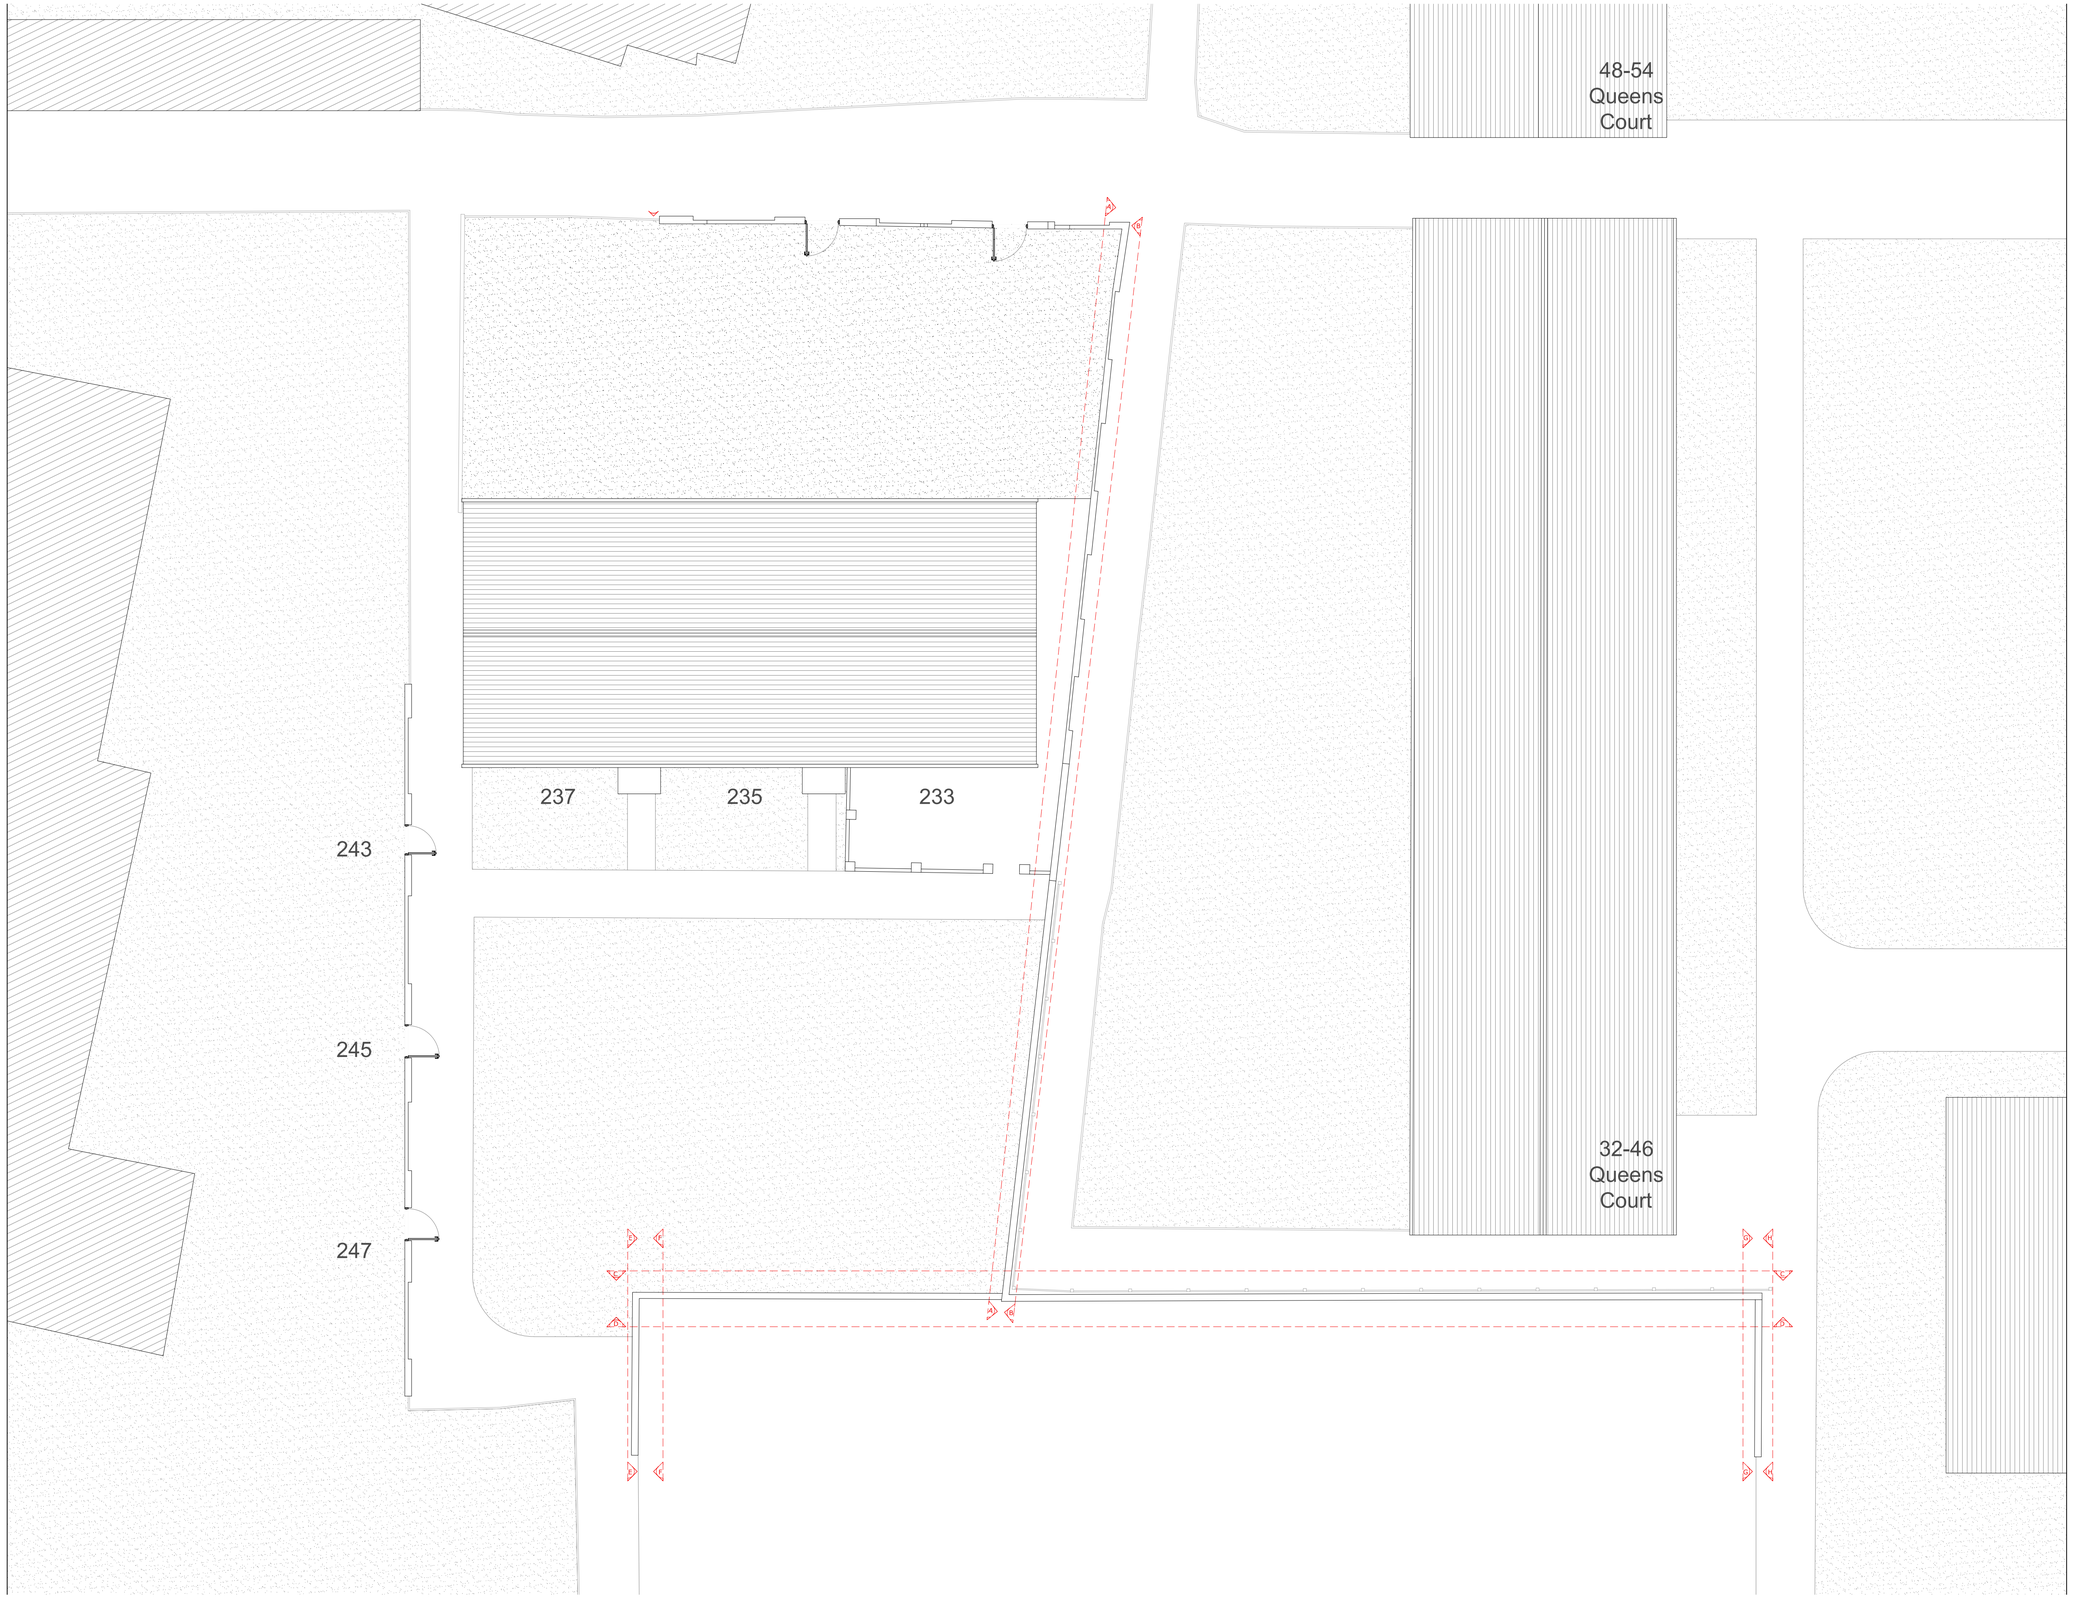


Scale Bar 1:100 0 1 2 5m

Rev	Description	By	QA	Date
P1	Planning	AS	AJ	24/09/2026

Client
Places for People

Project Name
Countess Close / Queens Court Wall

Project Location
Car Park, Countess Close /
Queens Court, Eaton Socon
St. Neots
PE19 8QA / PE19 8BZ

Sheet Name
Proposed Site Plan

Project Status
Planning

Drawing Nr.
HDC003-PMP-QC-ZZ-DR-B-PL002

Scale 1:100 @ A1

PM Project Mangement + Surveys Ltd

© This drawing/design is the copyright of 'PM+' and must not be reproduced without their written consent. All drawings remain the property of 'PM+'. Figured dimensions only to be taken from this drawing, dimensions to be checked on site. Please inform 'PM+' immediately of any discrepancies before work proceeds.

Regulated by RICS