
Location Plan

Site Address: **Easting: 516975 Northing: 259446**

PlanningPortal

Date Produced: **16-Oct-2026**

Scale: **1:1250 @A4**

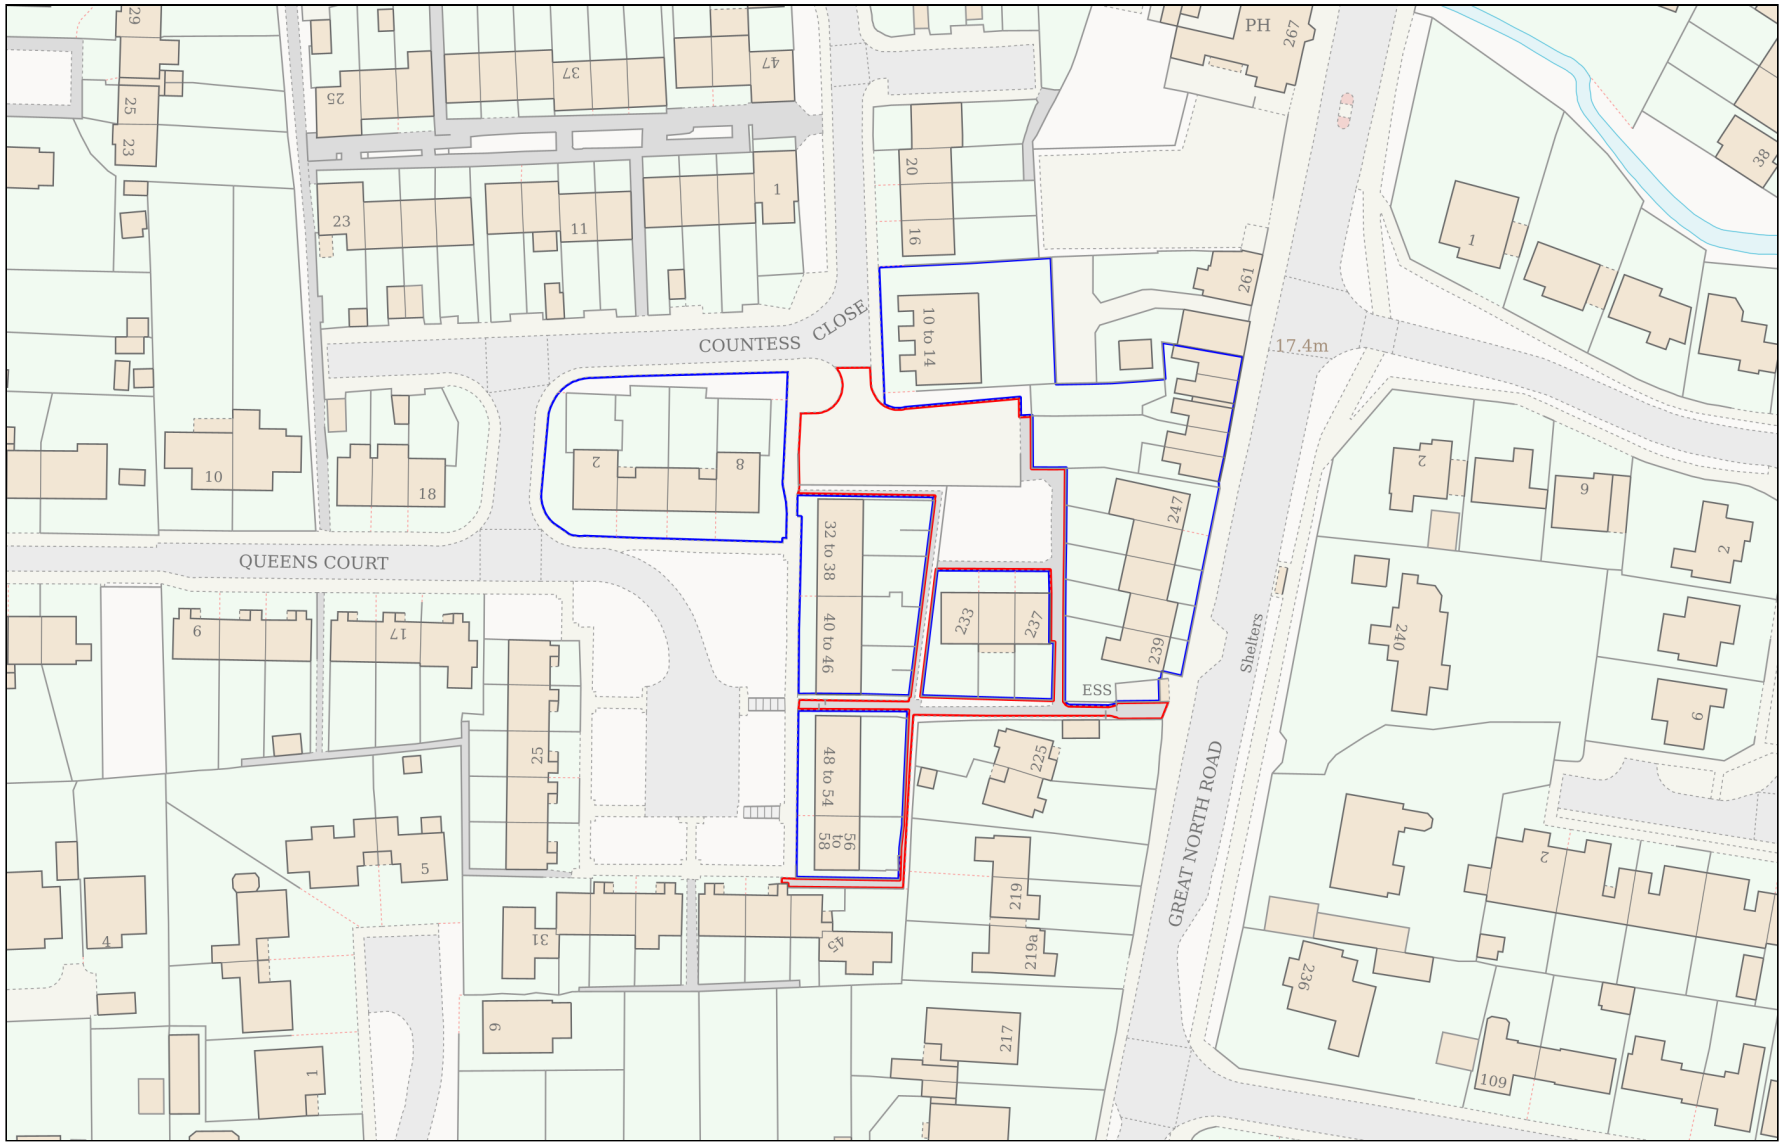

Planning Portal Reference: **PP-15145110v1**

Powered By TerraQuest

© Crown copyright and database rights 2026 OS 100042766