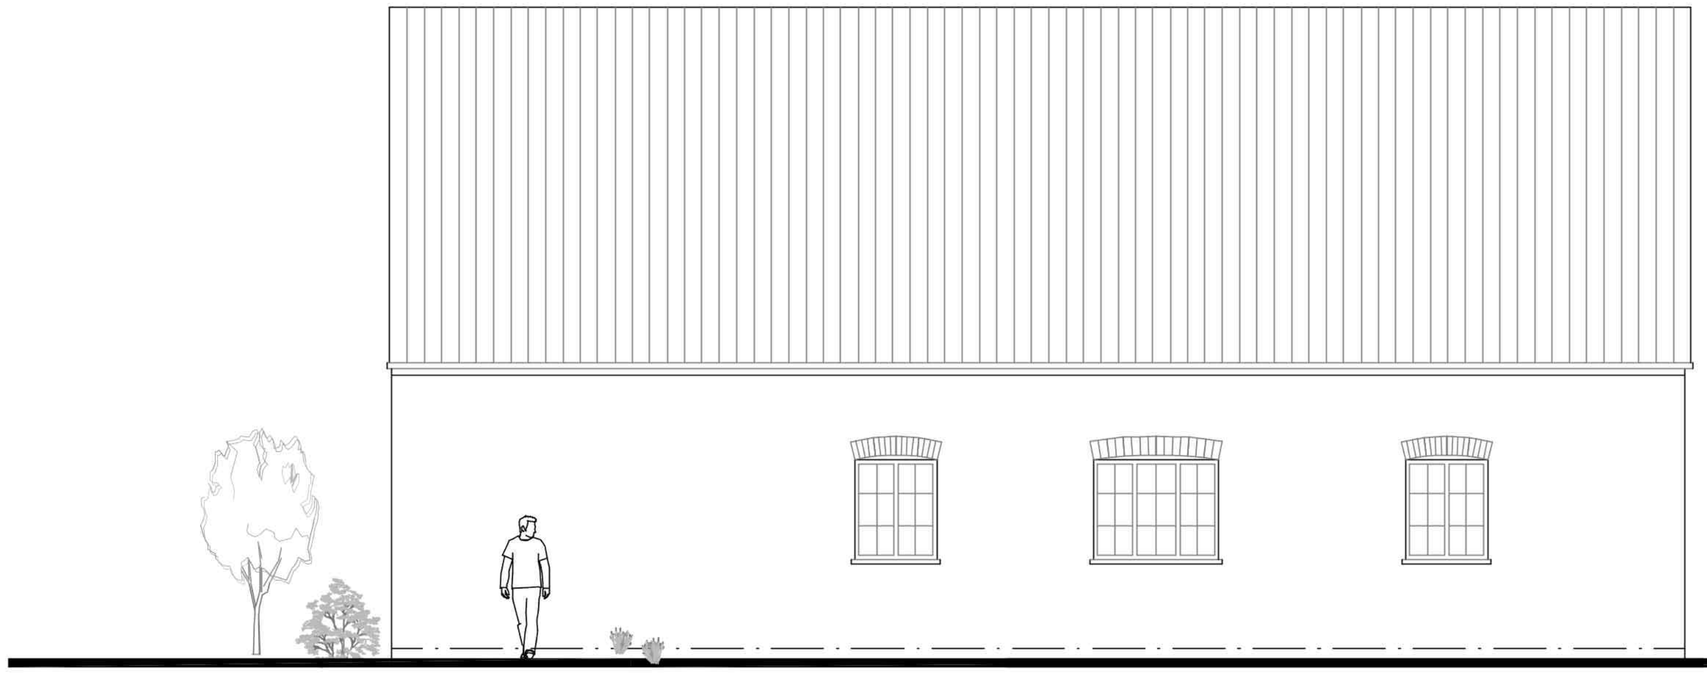

EXISTING REAR ELEVATION



EXISTING SIDE ELEVATION

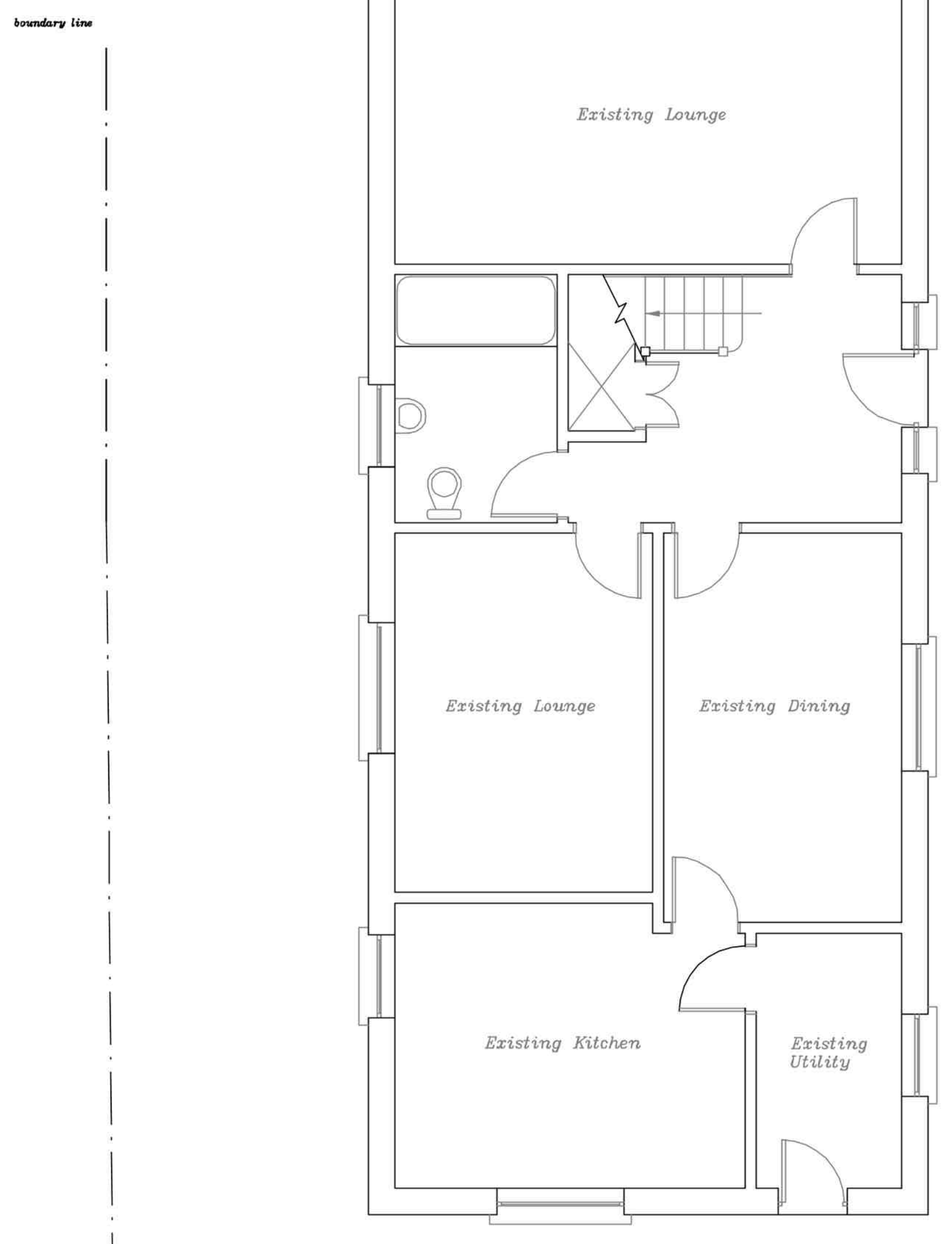

EXISTING GROUND FLOOR PLAN

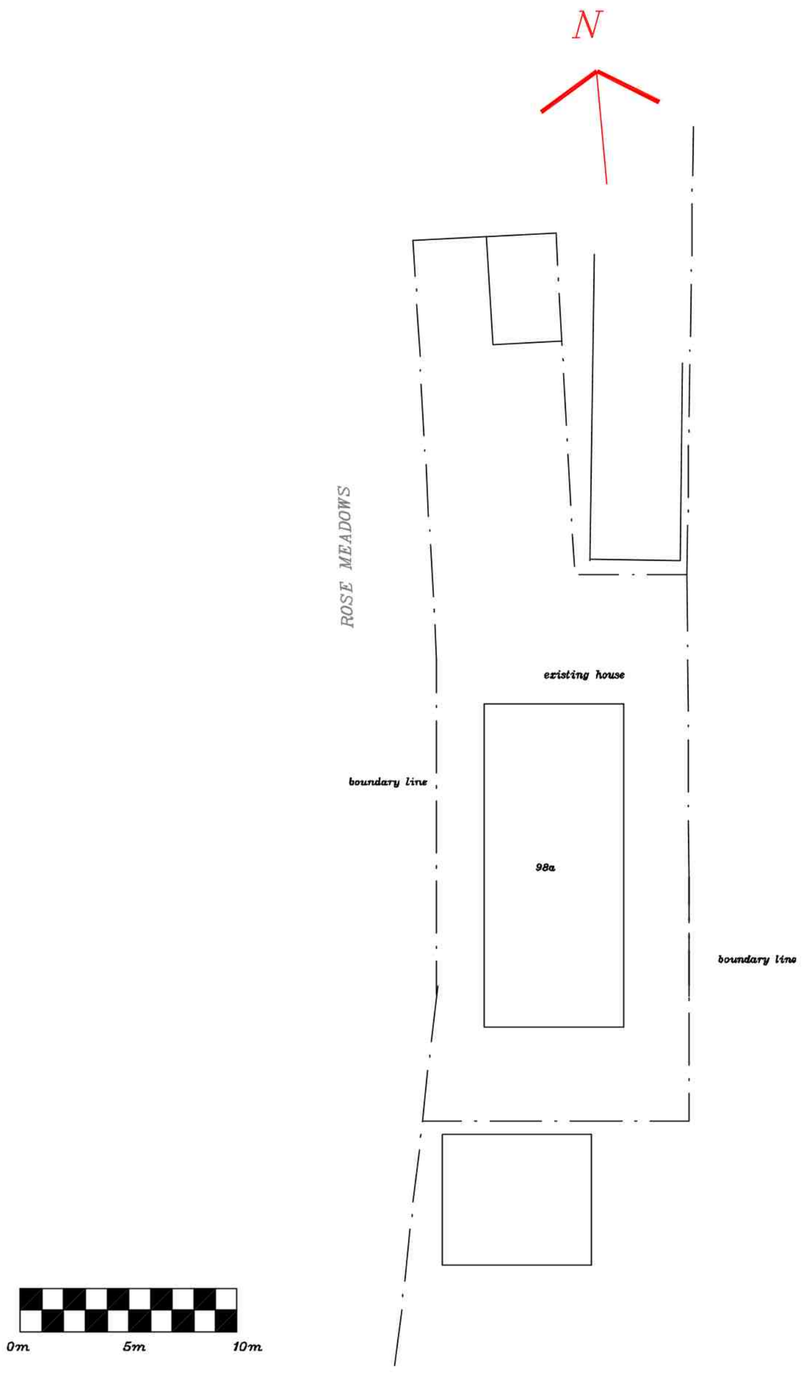

EXISTING BLOCK PLAN 1:200



EXISTING SIDE ELEVATION

NOTES

This drawing is to be read in conjunction with the construction notes provided. All dimensions to be checked on site by builder and not scaled from this drawing. This is an architectural drawing for submission to the Local Planning Department only.

REVISIONS (C)

Drawn by:

G P Melanie
Architectural Design

35 Beauchamp Close, Eaton Socon, Cambs PE198BU
email: ginomel@hotmail.com
web site: www.gpmelanie.co.uk
Phone: 01480 210993

Client: Mr & Mrs Wilson

Location: 98a High Street
Somersham

Project: Proposed Ground Floor
Rear Extension

Title: Existing situation drawing.

Scale: 1:50,1:200 at A1

Date: Oct 2024

Drg.No. PW/AJD/01