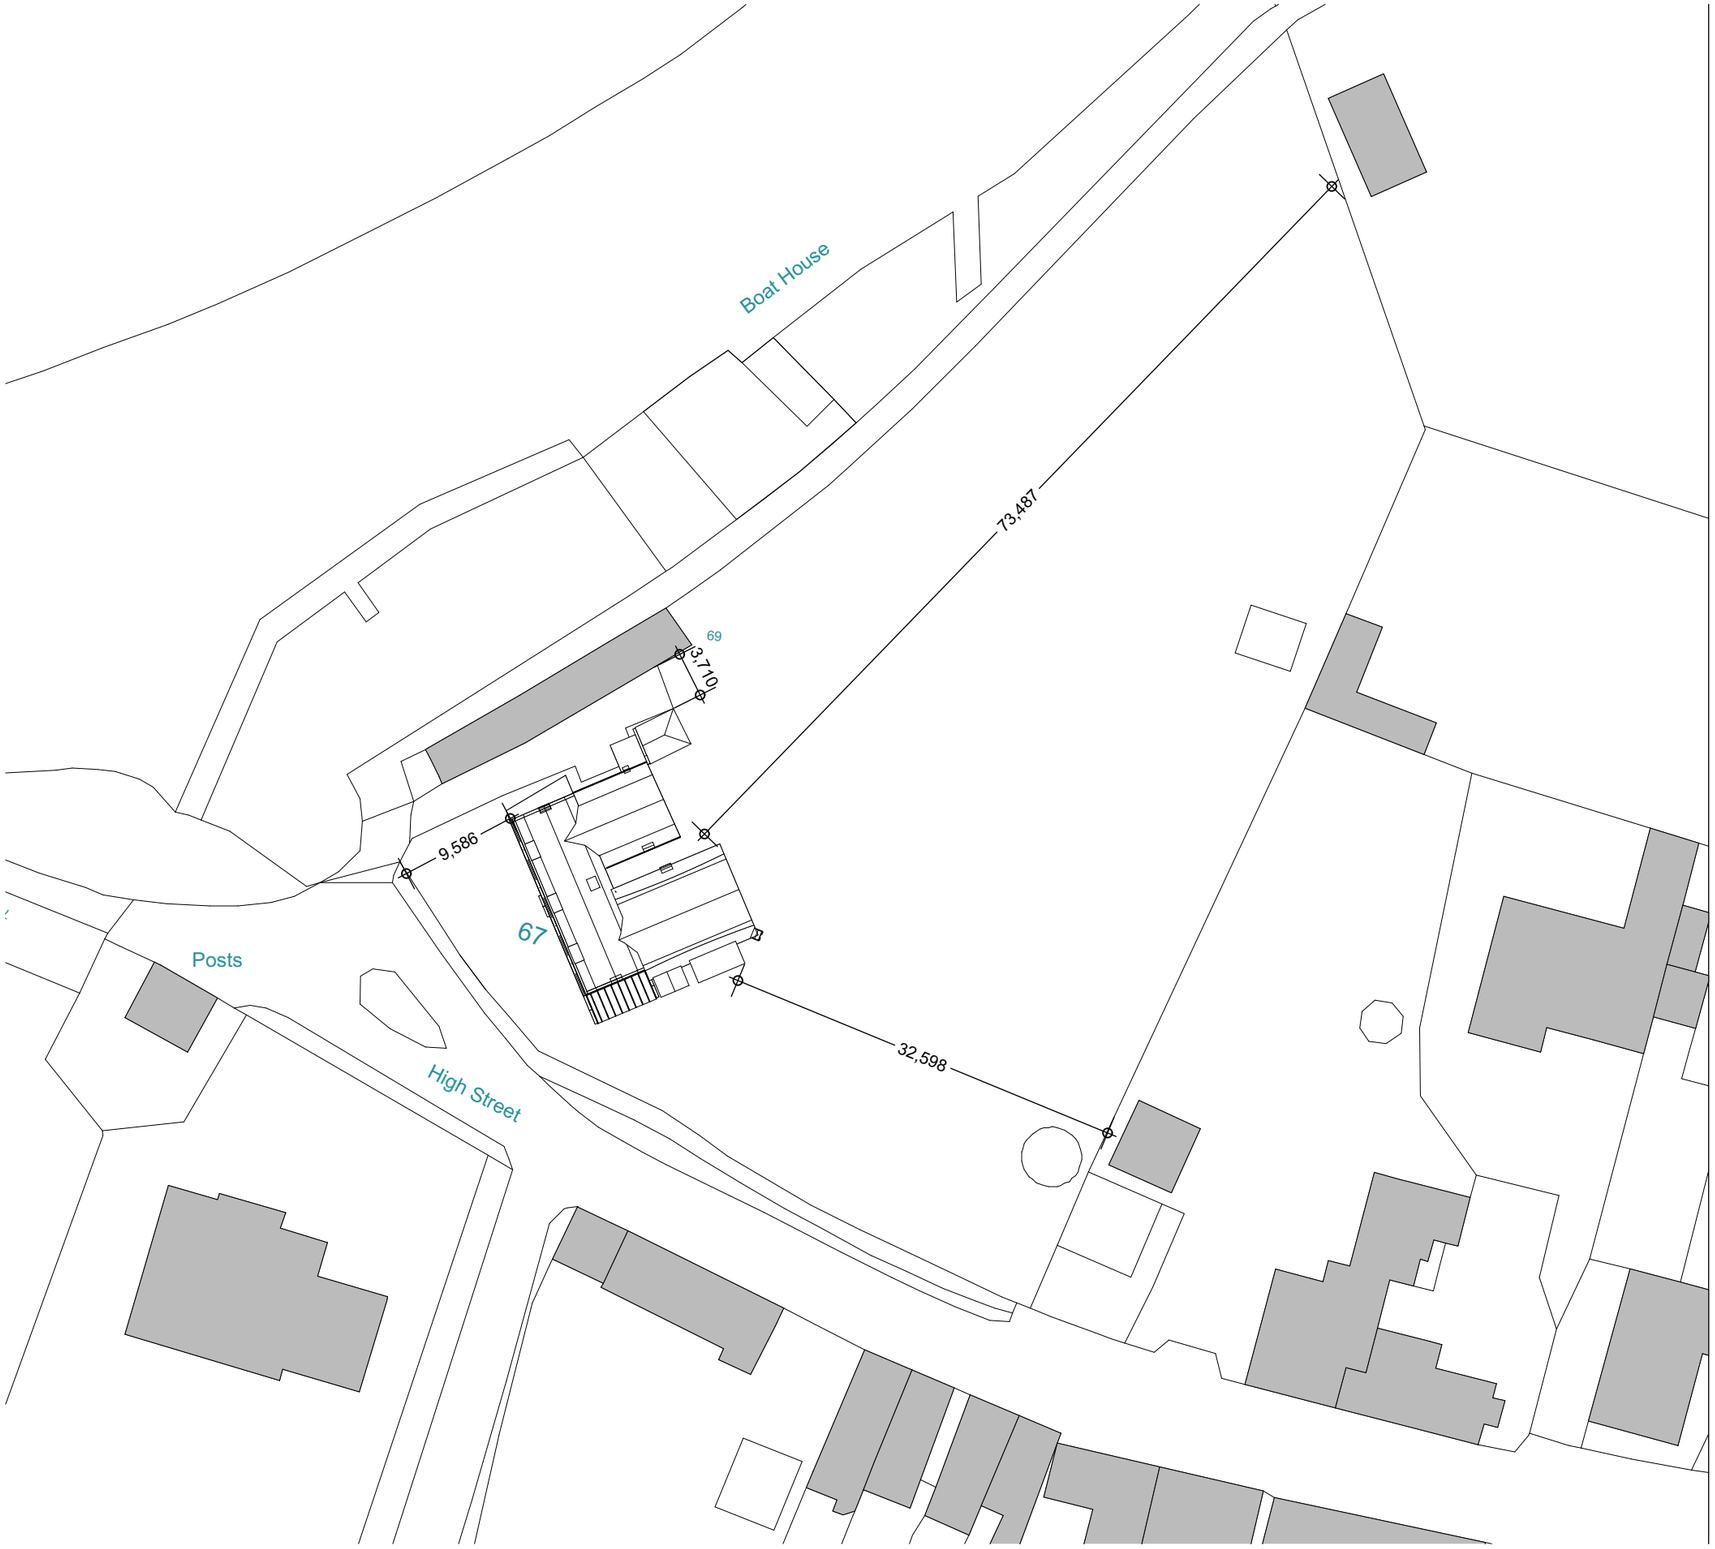

General Notes

1. Do not scale drawings, Use figured dimensions only.
2. All dimensions to be verified on site prior to commencement of work. Any errors and omissions to be reported to ELBC in writing immediately.
3. Drawing copyright The English Listed Building Co

No external changes

River House	PLANNING		CHECKED BY:	DRAWN BY: JR
67 High Street Hemingford Grey Cambs PE28 9BN	1:500@A3	THE ENGLISH LISTED	102	Proposed Block Plan
26/09/2023				

T: 01480 301600 E: info@englishlisted.com W: www.englishlisted.com
The English Listed Building Company, 17, West Street, St Ives, Cambridgeshire, PE27 5PL