General Notes

1 Do not scale drawings. Use figured dimensions only.

2 All dimensions to be verified on site prior to commencement of work. Any errors and omissions to be reported to ELBC in writing immediately.

3 Drawing copyright The English Listed Building Co

Scale 1:100

1 0 1 2 3 4 5m

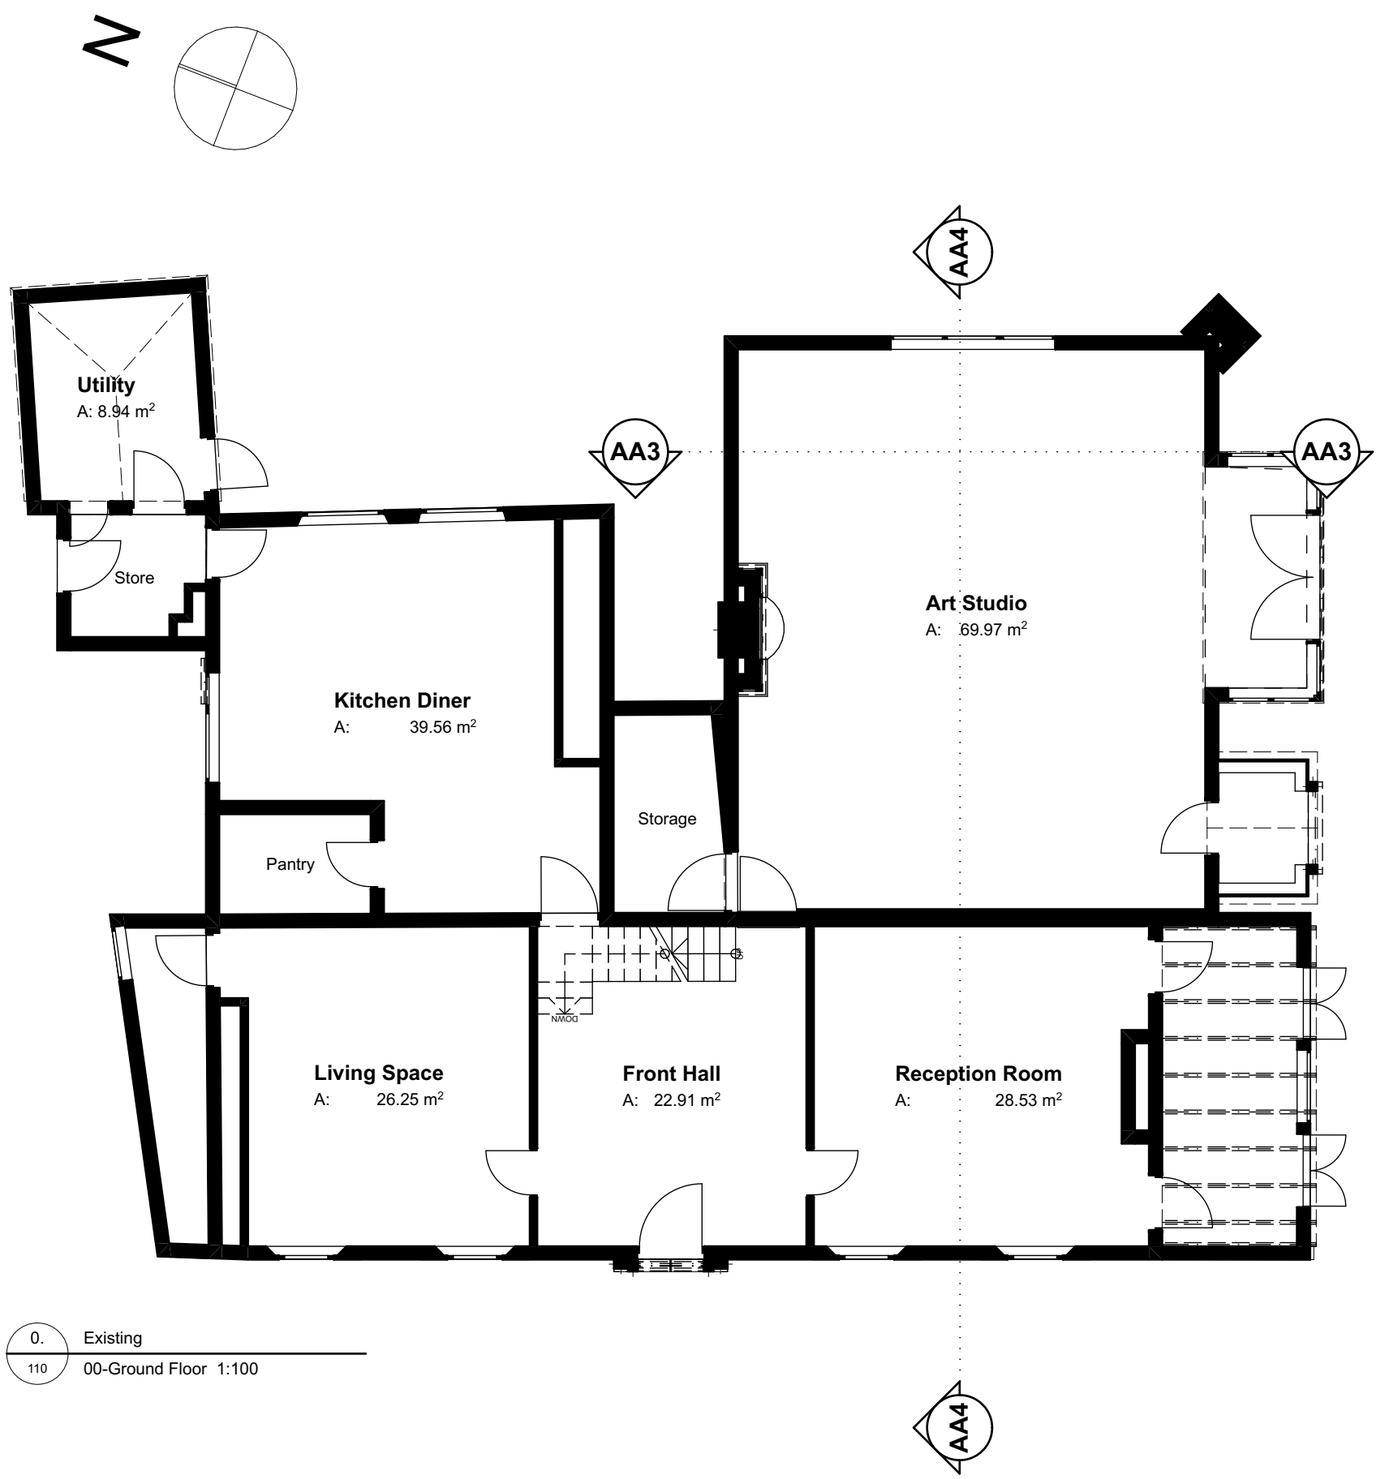

0. 110 Existing 00-Ground Floor 1:100

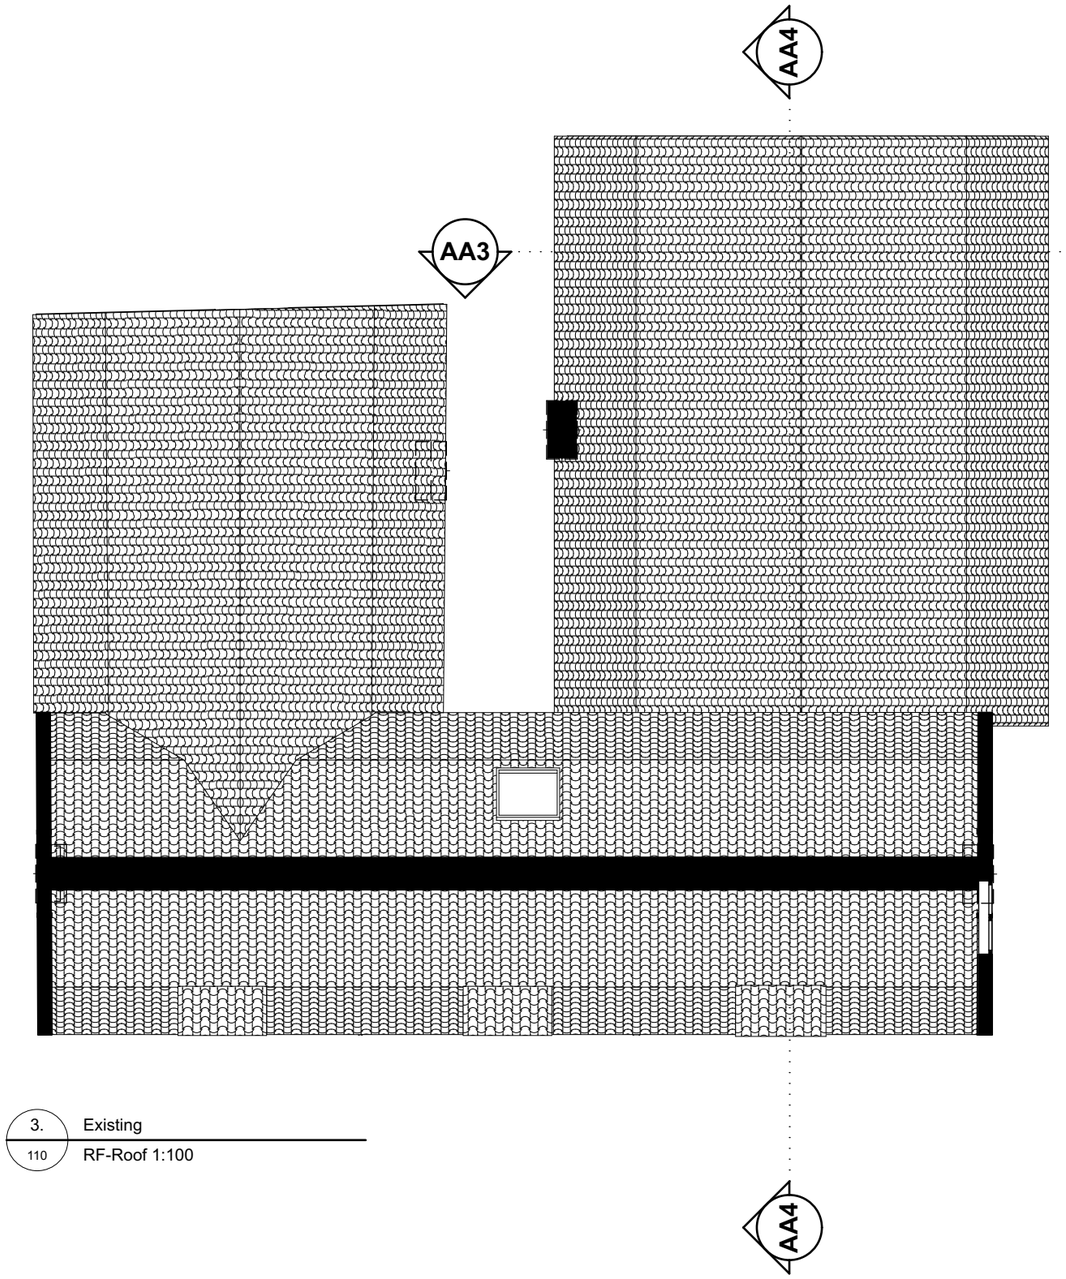

3. 110 Existing RF-Roof 1:100

River House	PLANNING	THE ENGLISH LISTED	CHECKED BY:	DRAWN BY: JR
67 High Street Hemingford Grey Cambs PE28 9BN	1:100, 1:1250@A3		110	Existing Ground and Roof Plans
26/09/2023		T: 01480 301600	E: info@englishlisted.com	W: www.englishlisted.com
			The English Listed Building Company, 17, West Street, St Ives, Cambridgeshire, PE27 5PL	