
PROPOSED FLOOR PLANS AND ELEVATION 1:100

PROPOSED 3D VIEWS OF FRONT ELEVATION NOT TO SCALE






PROPOSED GROUND FLOOR PLAN 1:100

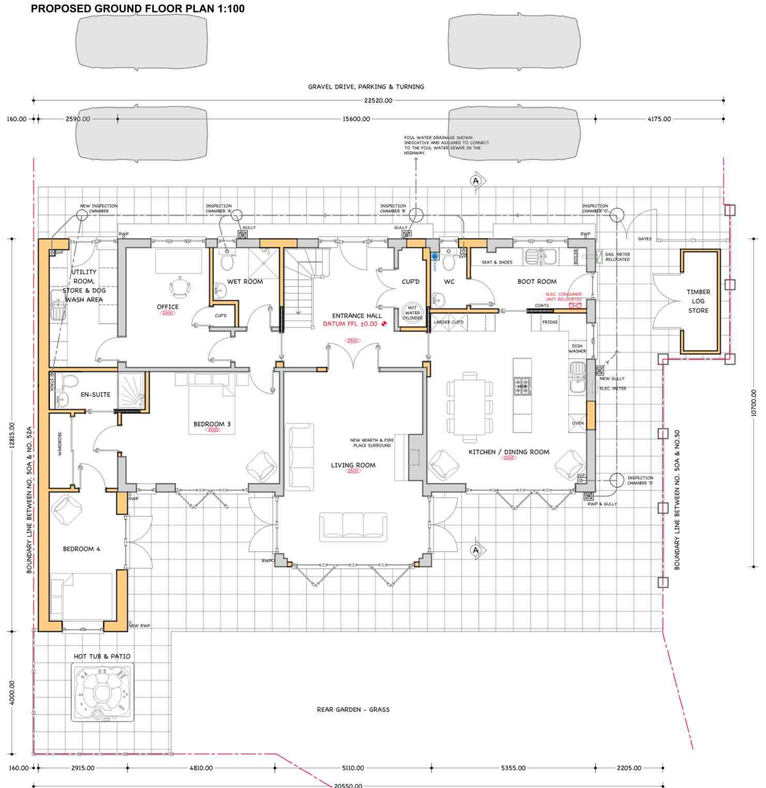


PROPOSED FIRST FLOOR PLAN 1:100

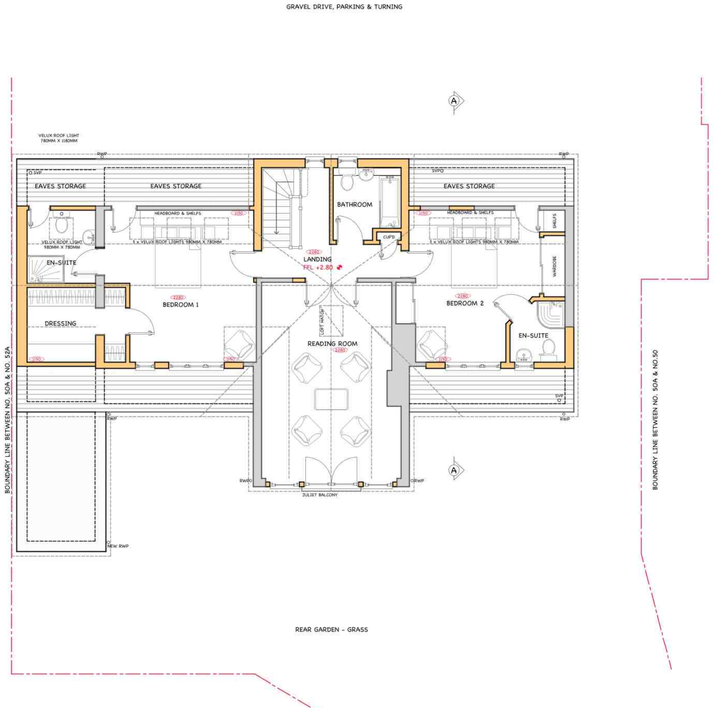


This drawing is the copyright of Trevor Smith Design. Unauthorised reproduction is not permitted. No dimensions are to be scaled from this drawing. All figured dimensions shall only be used and to be checked on site by the contractor prior to commencing works or ordering of any materials. Any discrepancies to be notified immediately. If in doubt ask!


PROPOSED SIDE (WEST) ELEVATION 1:100

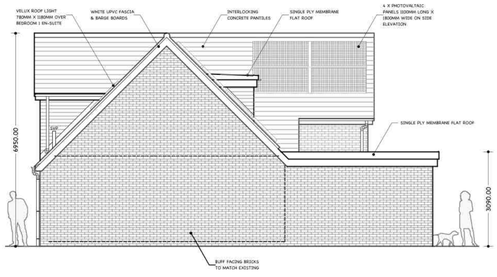


PROPOSED REAR (SOUTH) ELEVATION 1:100

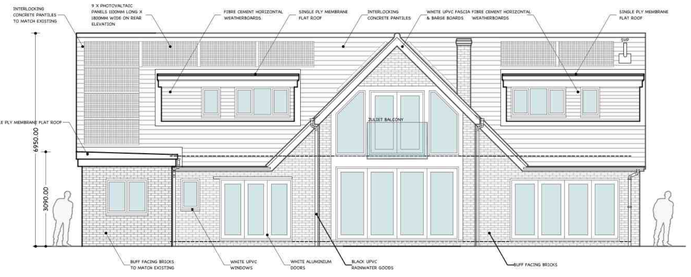

PROPOSED SIDE (EAST) ELEVATION 1:100

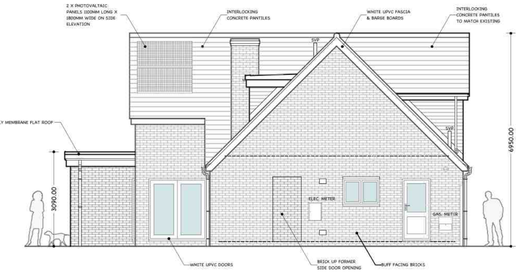

PROPOSED FRONT (NORTH) ELEVATION 1:100

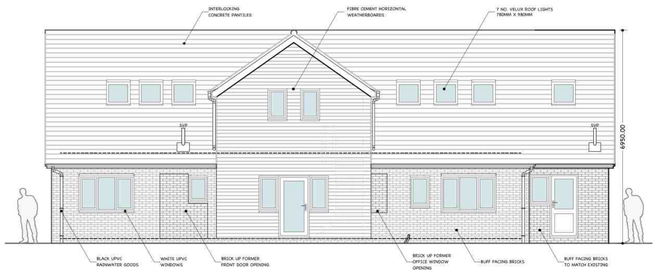

PROPOSED 3D VIEWS OF REAR ELEVATION NOT TO SCALE







SCALE 1:100 (METERS)

0 1 2 3 4 5 7.5

D	17.03.25	Window in Ground Floor Cupboard Omitted on Floor Plans and 3D Views to Reflect Front Elevation.
C	06.01.25	Vertical Dimensions Added to Elevations.
B	27.11.24	Kitchen Window Made Wider
A	18.09.24	Issued For Planning

Revisions

Client: Mrs Beardsley

Project Address: 50A Wood End, Bluntisham, Huntingdon, Cambridgeshire PE28 3LE

Scale: 1:100@A1

Date: 18th September 2024

Trevor Smith Design
Architectural Designer
CIAT CHARTERED PRACTICE
Chartered Architectural Technologist
Castle Hill House, High Street, Huntingdon, Cambridgeshire PE29 3TE
T: 01480 420693 E: trevor@trevorsmith-design W: www.trevorsmith-design

Project Number: 224

Drawing Number: 3-01

Revision: D