1:20
0 500mm

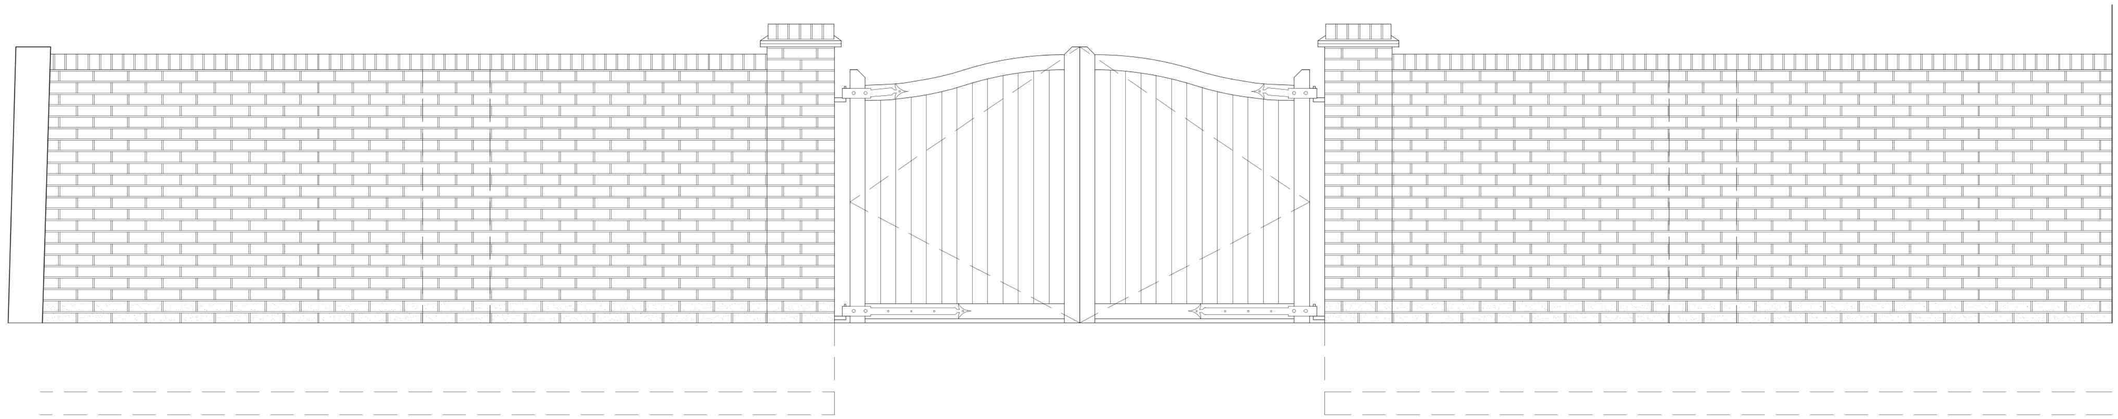

Front Elevation

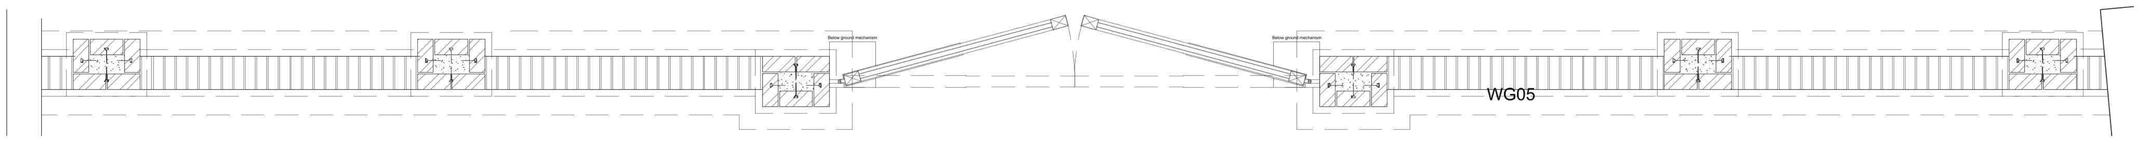

Plan

REV	DATE	DESCRIPTION	REVISED BY	APPROVED BY

PROPOSED NEW BOUNDARY WALL & GATE

Chequers Inn, St Marys Street Eynesbury, St Neots. PE19 2TA

CLIENT:
Mr & Mrs Rodley

DATE:	SCALE:	DRAWN BY:	APPROVED BY:
April 2025	1:20@A1	JR	SK

DRAWING NUMBER: P22-2786_DE_32
OFFICE: BRM

PEGASUS GROUP

© Pegasus Planning Group Limited. © Crown copyright and database rights OS 100042093. Promap Licence number 100020449. EmapSite Licence number 0100031673. Terms & Conditions @ pegasusgroup.co.uk