66-68 High Street, Earith

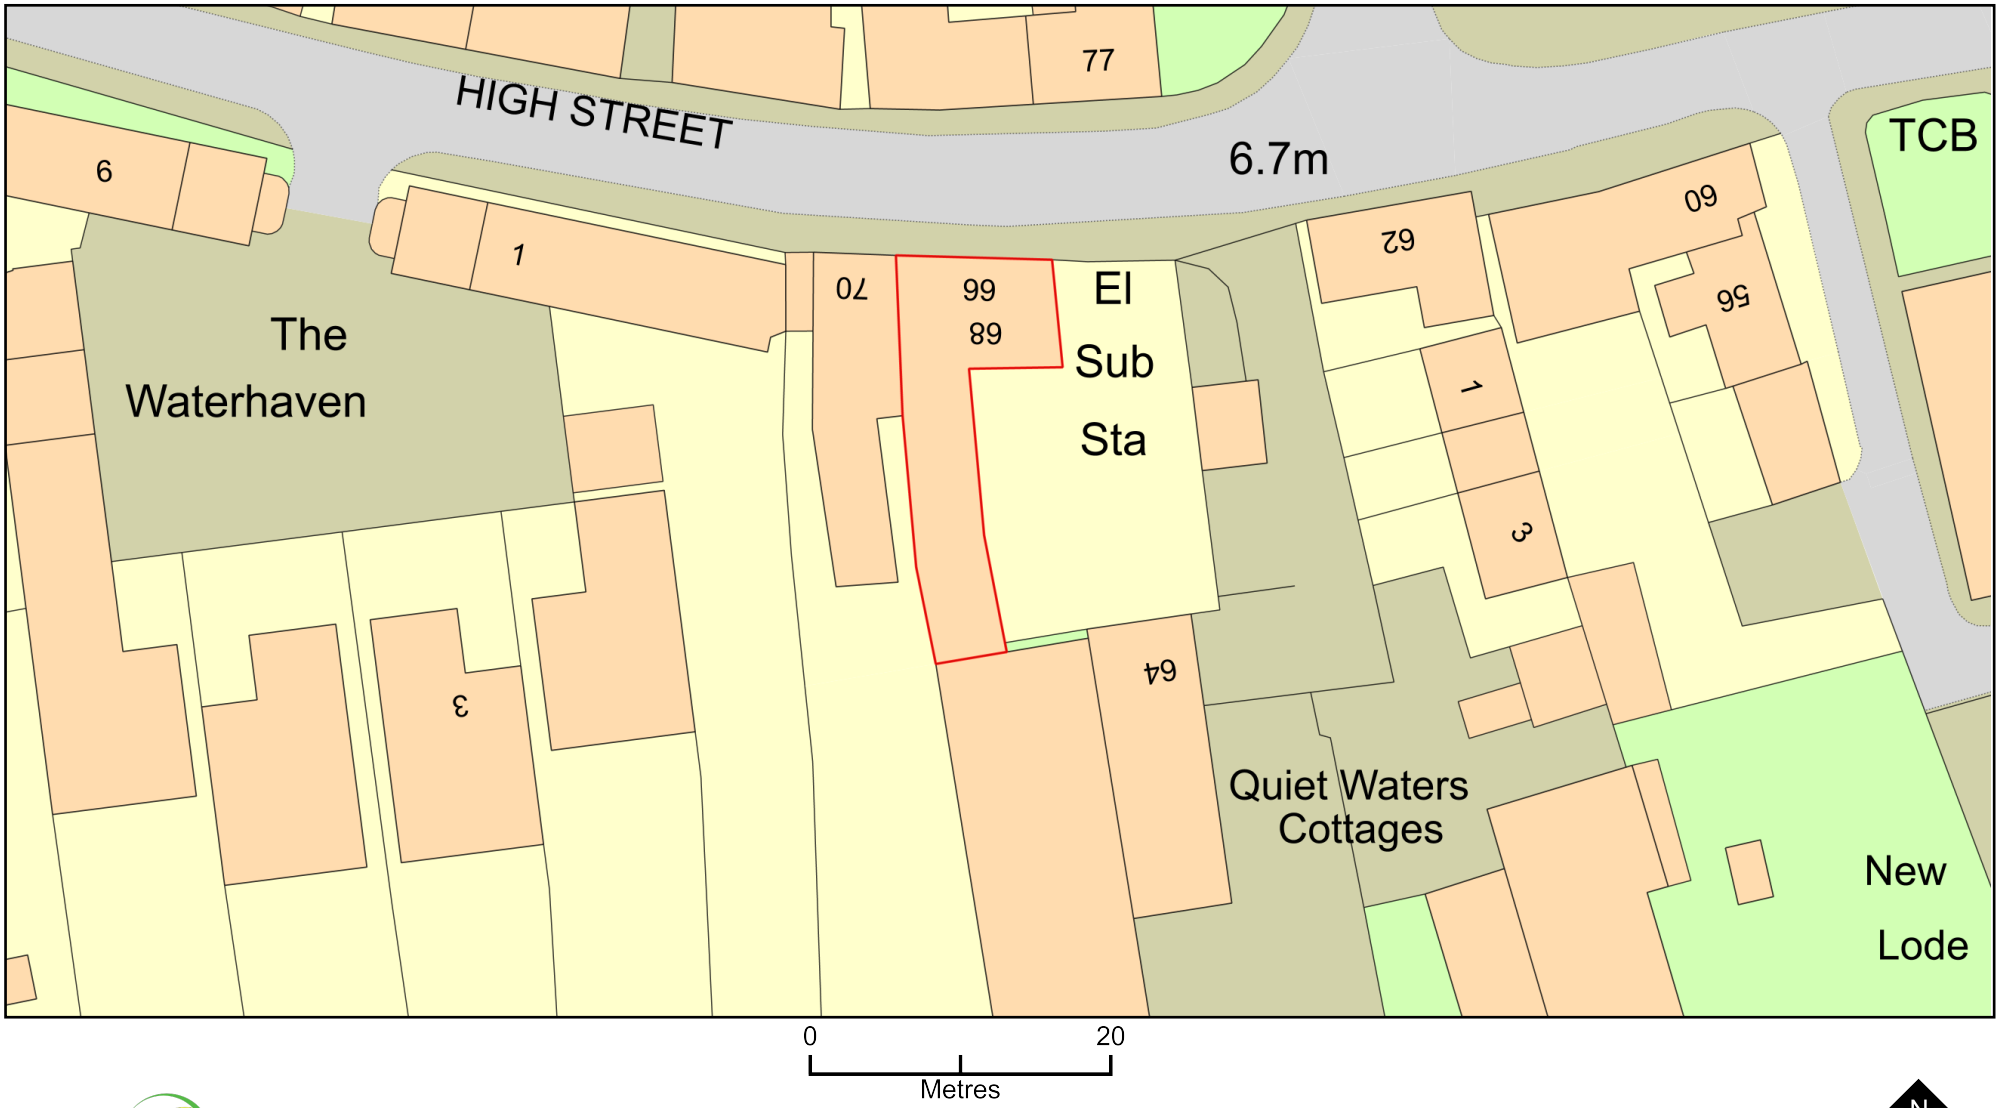

ReQuestaPlan

Plan Produced for: Fenella Dansie

Date Produced: 21 Oct 2026

Plan Reference Number: TQRQM26294133303208

Scale: 1:500 @ A4

© Crown copyright and database rights 2025 OS 100042766