DISCLAIMER:

This drawing is the property of the applicant and is issued on the condition that it is not reproduced, disclosed or copied to any individual without written consent from the applicant.

No Dimensions are to be scaled from this drawing EXCEPT FOR PLANNING PURPOSES.

©COPYRIGHT MT ARCHITECTURE LTD

0m 5m 10m 15m 20m

1:200 Scale

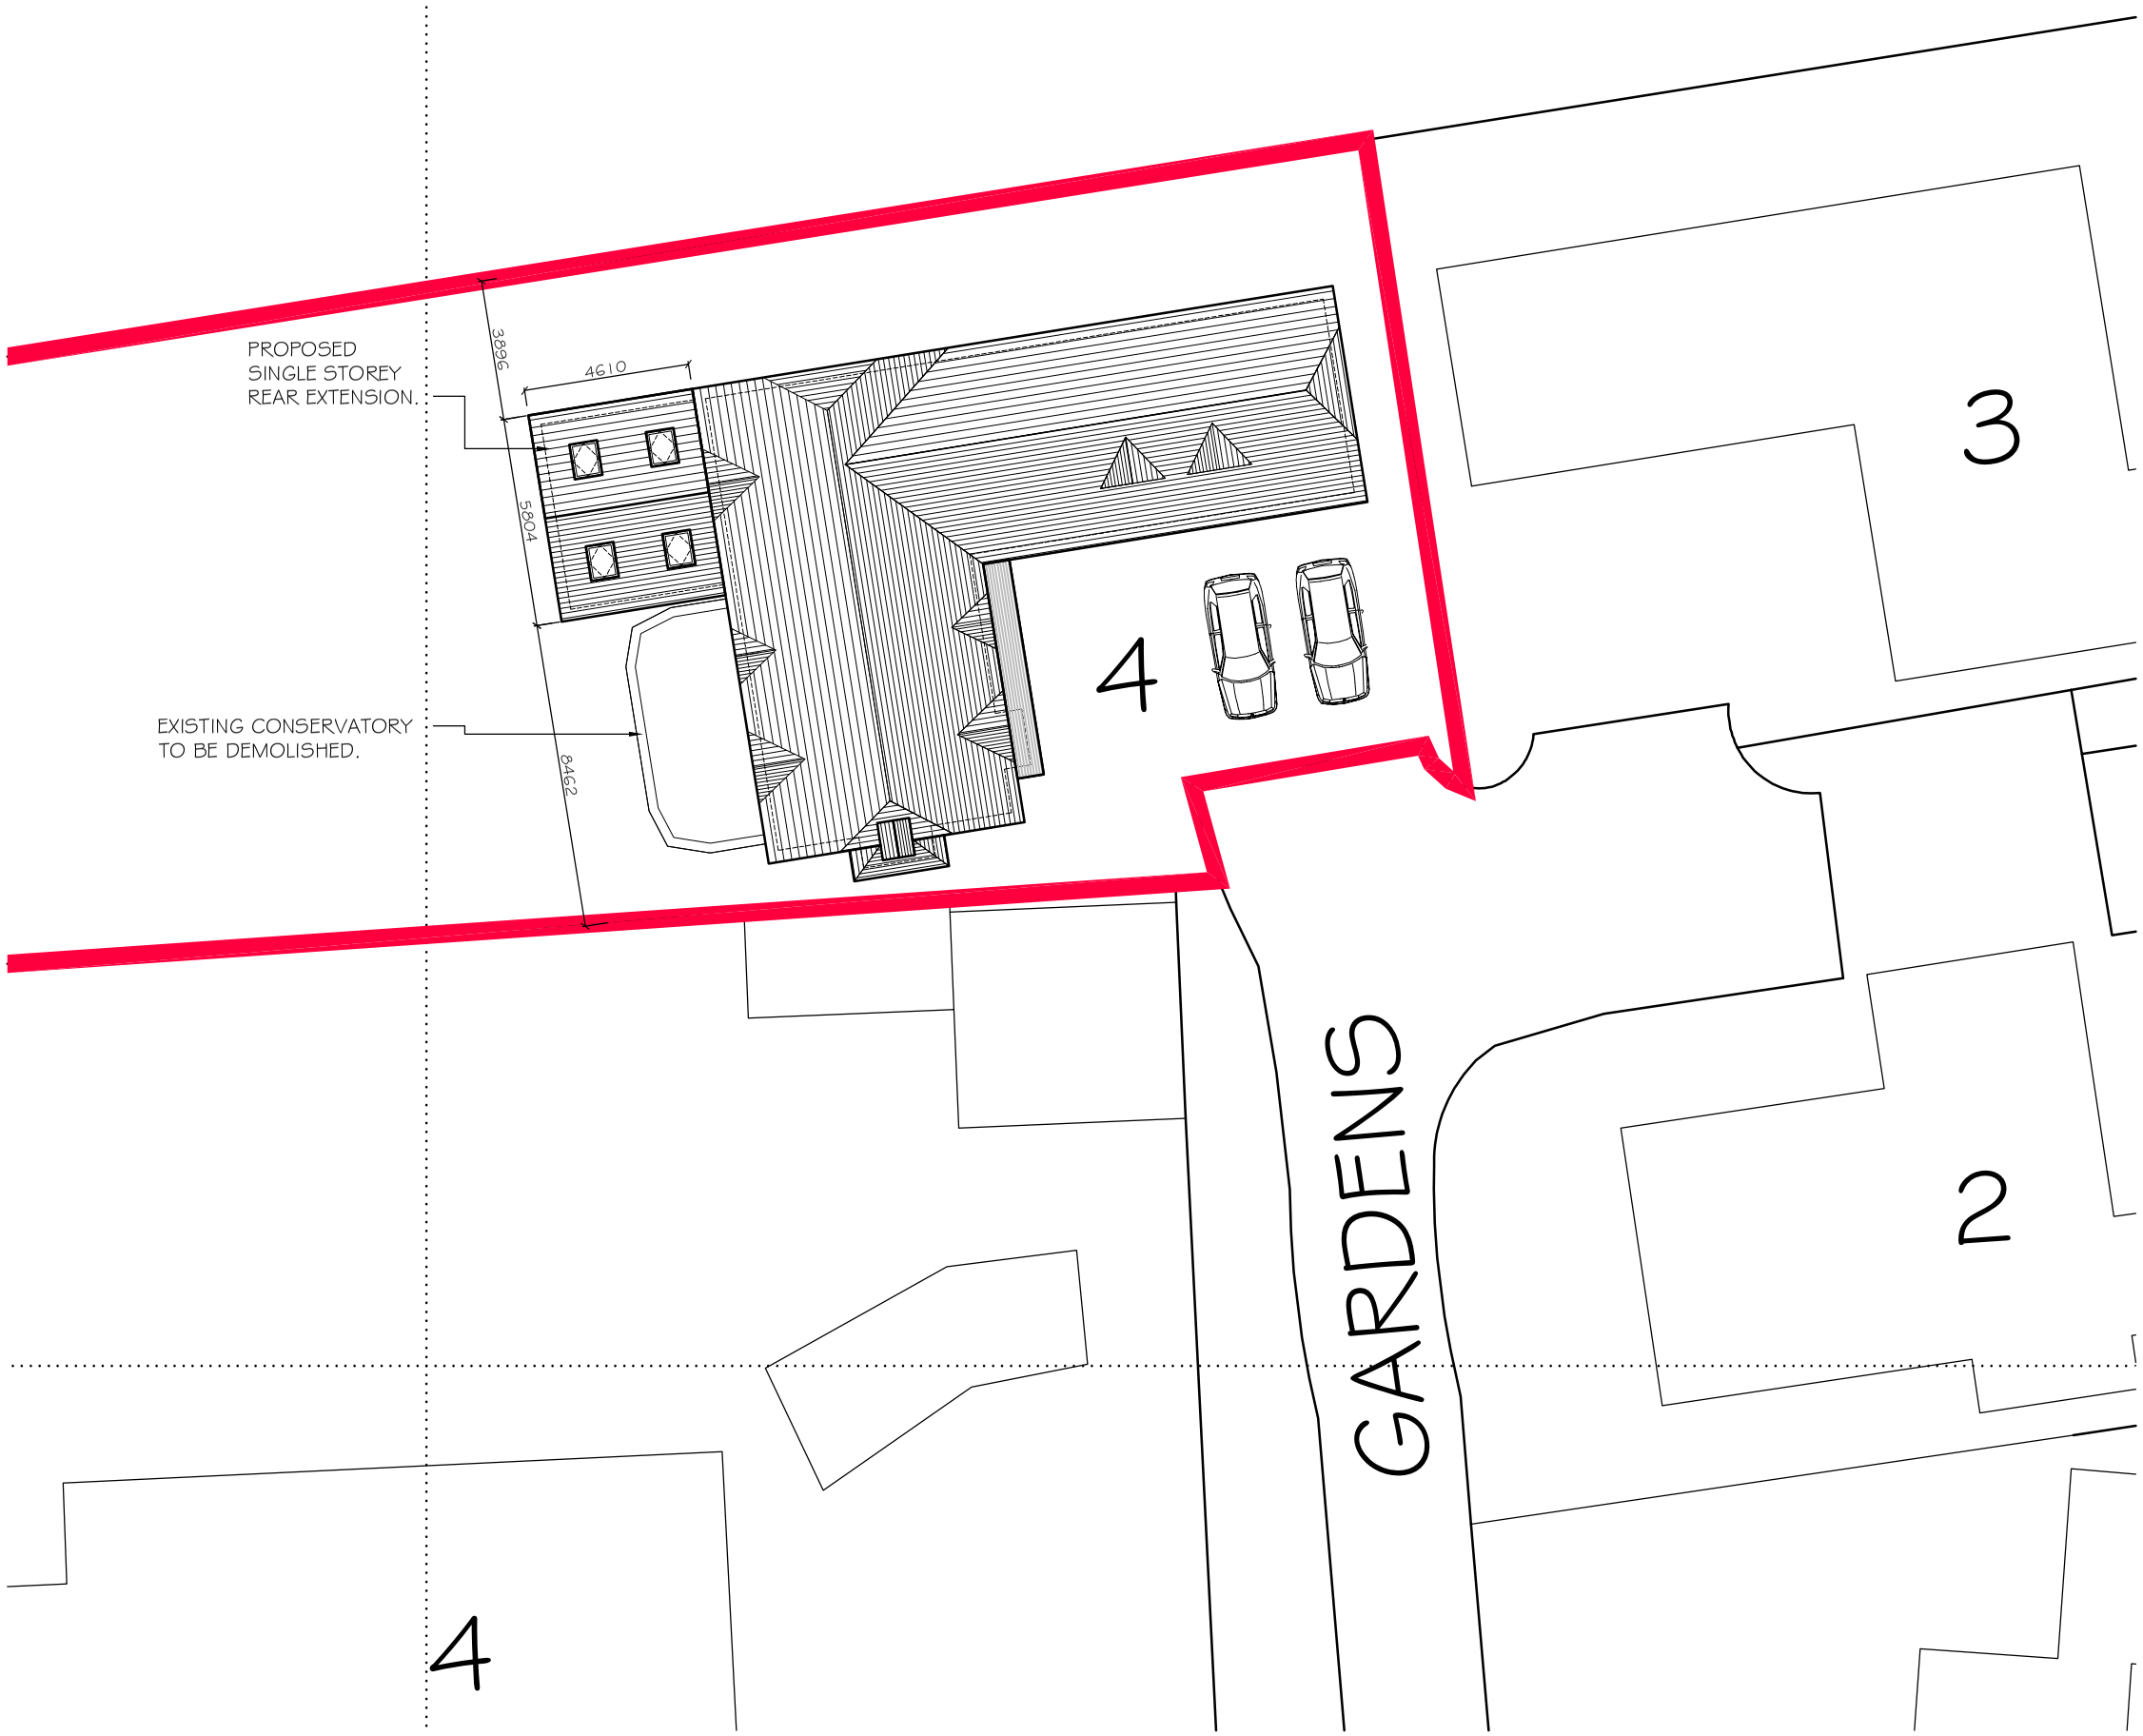

Issued for:

Rev:	Date:	Details:	Drawn:	Checked:
A	19/12/25	MINOR AMENDMENTS AS PER CLIENT TELEPHONE CALL 19/12/25.	MRT	MRT

MTArchitecture Ltd
DEPENDABLE ARCHITECTURAL SERVICES
7 Ream Close, Eynesbury, St Neots, Cambridgeshire PE192HE
www.mt-architectureltd.co.uk / info@mt-architectureltd.co.uk
01480 474708 / 07921504260

Scale: 1:200@A3	Drawing Title: PROPOSED SITE BLOCK PLAN.
Date: NOV 2025	Project Title: MR & MRS DAFFERN, 4 NURSERY GARDENS, LT PAXTON PE19 6EB.
Drawing no: 025097/11	Revision: A