
This drawing is copyright of DT Architects. Do not scale from this drawing. Check all dimensions onsite. The contractor shall bring any discrepancies immediately to the notice of the Architect.

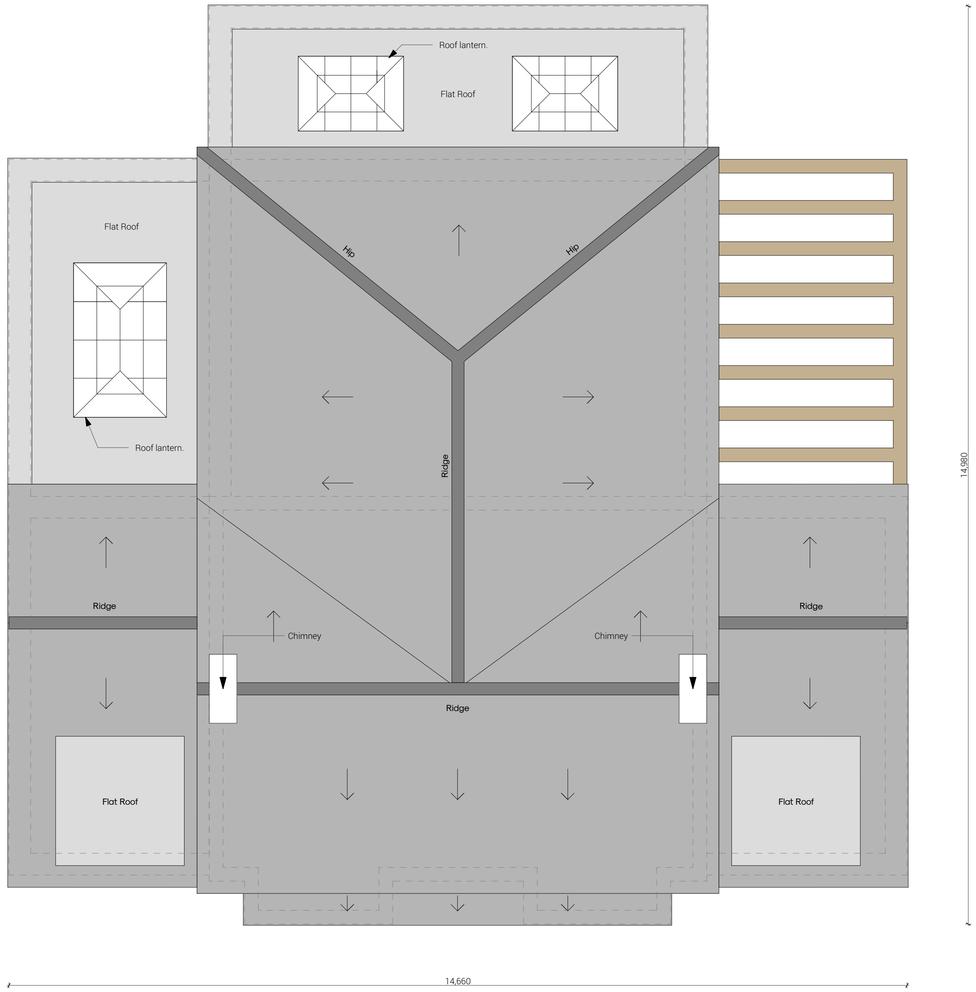

N

0 0.5 2.5 5m

Scale 1:50 @ A1

revision	note	date
P05	flat rooflights at the rear replaced with roof lanterns	02.06.25
P04	planning resubmission - general updates	30.11.23
P03	measurements added	22.09.23
P02	minor amendments to roof plan	18.09.23
P01	preliminary issue for comment	08.09.23

client

Mr Crofts

project title

Domestic Extension

drawing title

Proposed - Roof Plan

drawing status

Planning

scale	date	
1:50 @ A1	September 2023	
project number	drawing number	revision
2777	AB0611	P05

DT ARCHITECTS

01733 393010

www.dtarchitects.co.uk