
This drawing is copyright of DT Architects. Do not scale from this drawing. Check all dimensions onsite. The contractor shall bring any discrepancies immediately to the notice of the Architect.

0 0.5 2.5 5m

Scale 1:50 @ A1

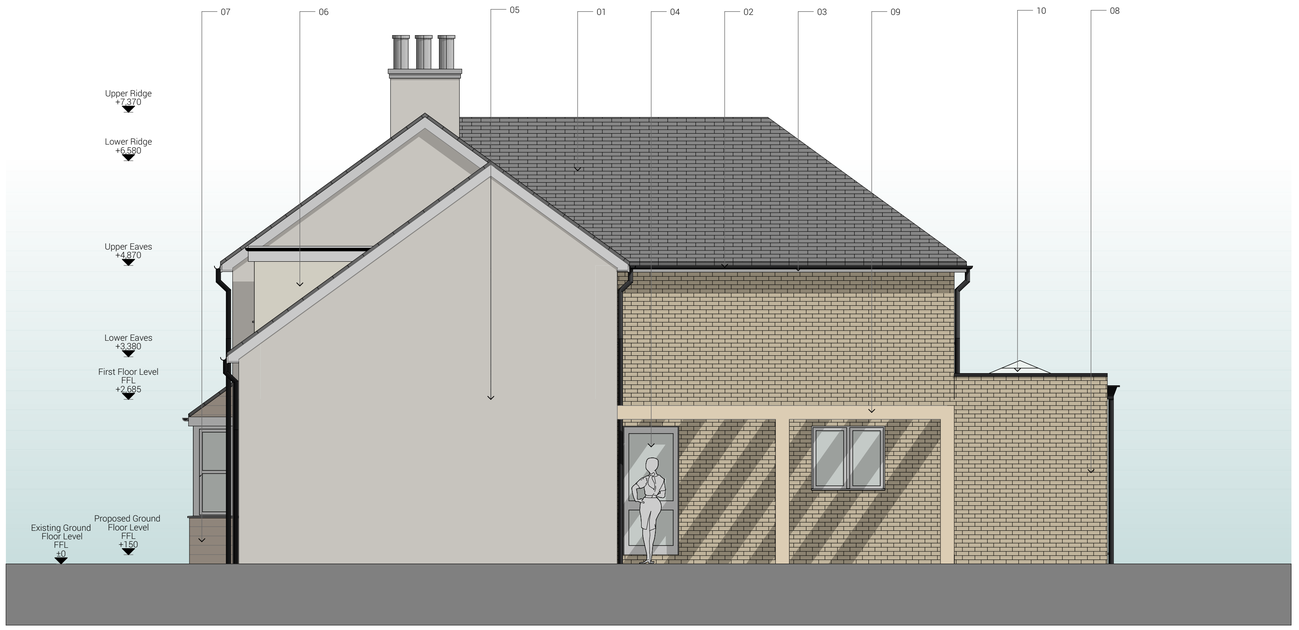

E-02 Side (North Facing) Elevation 1:50



E-04 Side (South Facing) Elevation 1:50

Material Key

1. Dark Grey Concrete Roof Tiles
2. Black UPVC Rainwater Goods
3. White Fascia
4. White UPVC Windows & Doors
5. Off-White Through Coloured Render
6. Off-White Finish to Dormer Cheecks
7. Composite Timber Cladding (Final Colour TBC)
8. Buff Facing Brickwork
9. Timber Structure (Final Colour TBC)
10. Black Powder Coated Aluminium Roof Lantern

revision	note	date
P05	flat rooflights at the rear replaced with roof lanterns	02.06.25
P04	planning resubmission - general updates	30.11.23
P03	extra measurements added	22.09.23
P02	elevations updated	18.09.23
P01	preliminary issue for comment	08.09.23

client

Mr Crofts

project title

Domestic Extension

drawing title

Proposed - Side (North Facing) Elevation / Side (South Facing) Elevation

drawing status

Planning

scale	date	
1:50 @ A1	September 2023	
project number	drawing number	revision
2777	AB0812	P05

DT ARCHITECTS

01733 393010 www.dtarchitects.co.uk