This drawing is the copyright of Halmshaw Building Design Ltd.
Check all dimensions on site.
The Contractor shall bring all discrepencies immediately to the attention of Halmshaw Building Design Ltd.


CDM Notes - Refer to separate schedule.

Flood Zone:
In accordance with GOV.UK Flood map for planning, the site is located within - FLOOD ZONE 1

Conservation Area:
In accordance with Huntingdonshire District Council Planning.
The site lies OUTSIDE of the Earith Conservation Area.

Listed Buildings / Monuments:
The closest Scheduled Monument to the site is The Bulwork.
This being a Civil War fieldwork and WW II gun emplacement, some 150m North of Earith Bridge.
List Entry No: 1013282

N

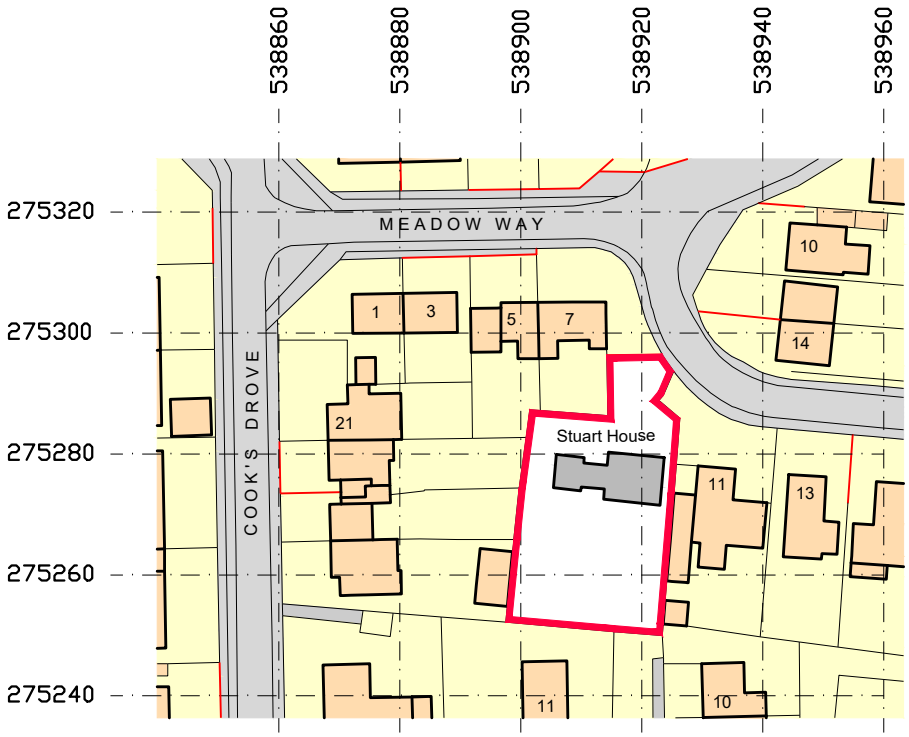


Ordnance Survey, (c) Crown Copyright 2022. All rights reserved. Licence number 100022432

0 40 Metres
20 20
SCALE 1:1250

Halmshaw Building Design Ltd
8 Wesley Drive, Chatteris, Cambs PE16 6DQ
Tel: 01354 694165
Email: alan.hbd@outlook.com

client: Mr J McAlley

title: Location Plan

project: Domestic Extension
9 Meadow Way
Earith, Cambs
PE28 3QJ

Status: Planning

scale: 1:1250@A4

date: Jan 2025

drawing no: 2407-AP101

revision: P01