

This drawing is the copyright of Halmshaw Building Design Ltd.
Check all dimensions on site.
The Contractor shall bring all discrepencies immediately to the attention of Halmshaw Building Design Ltd.

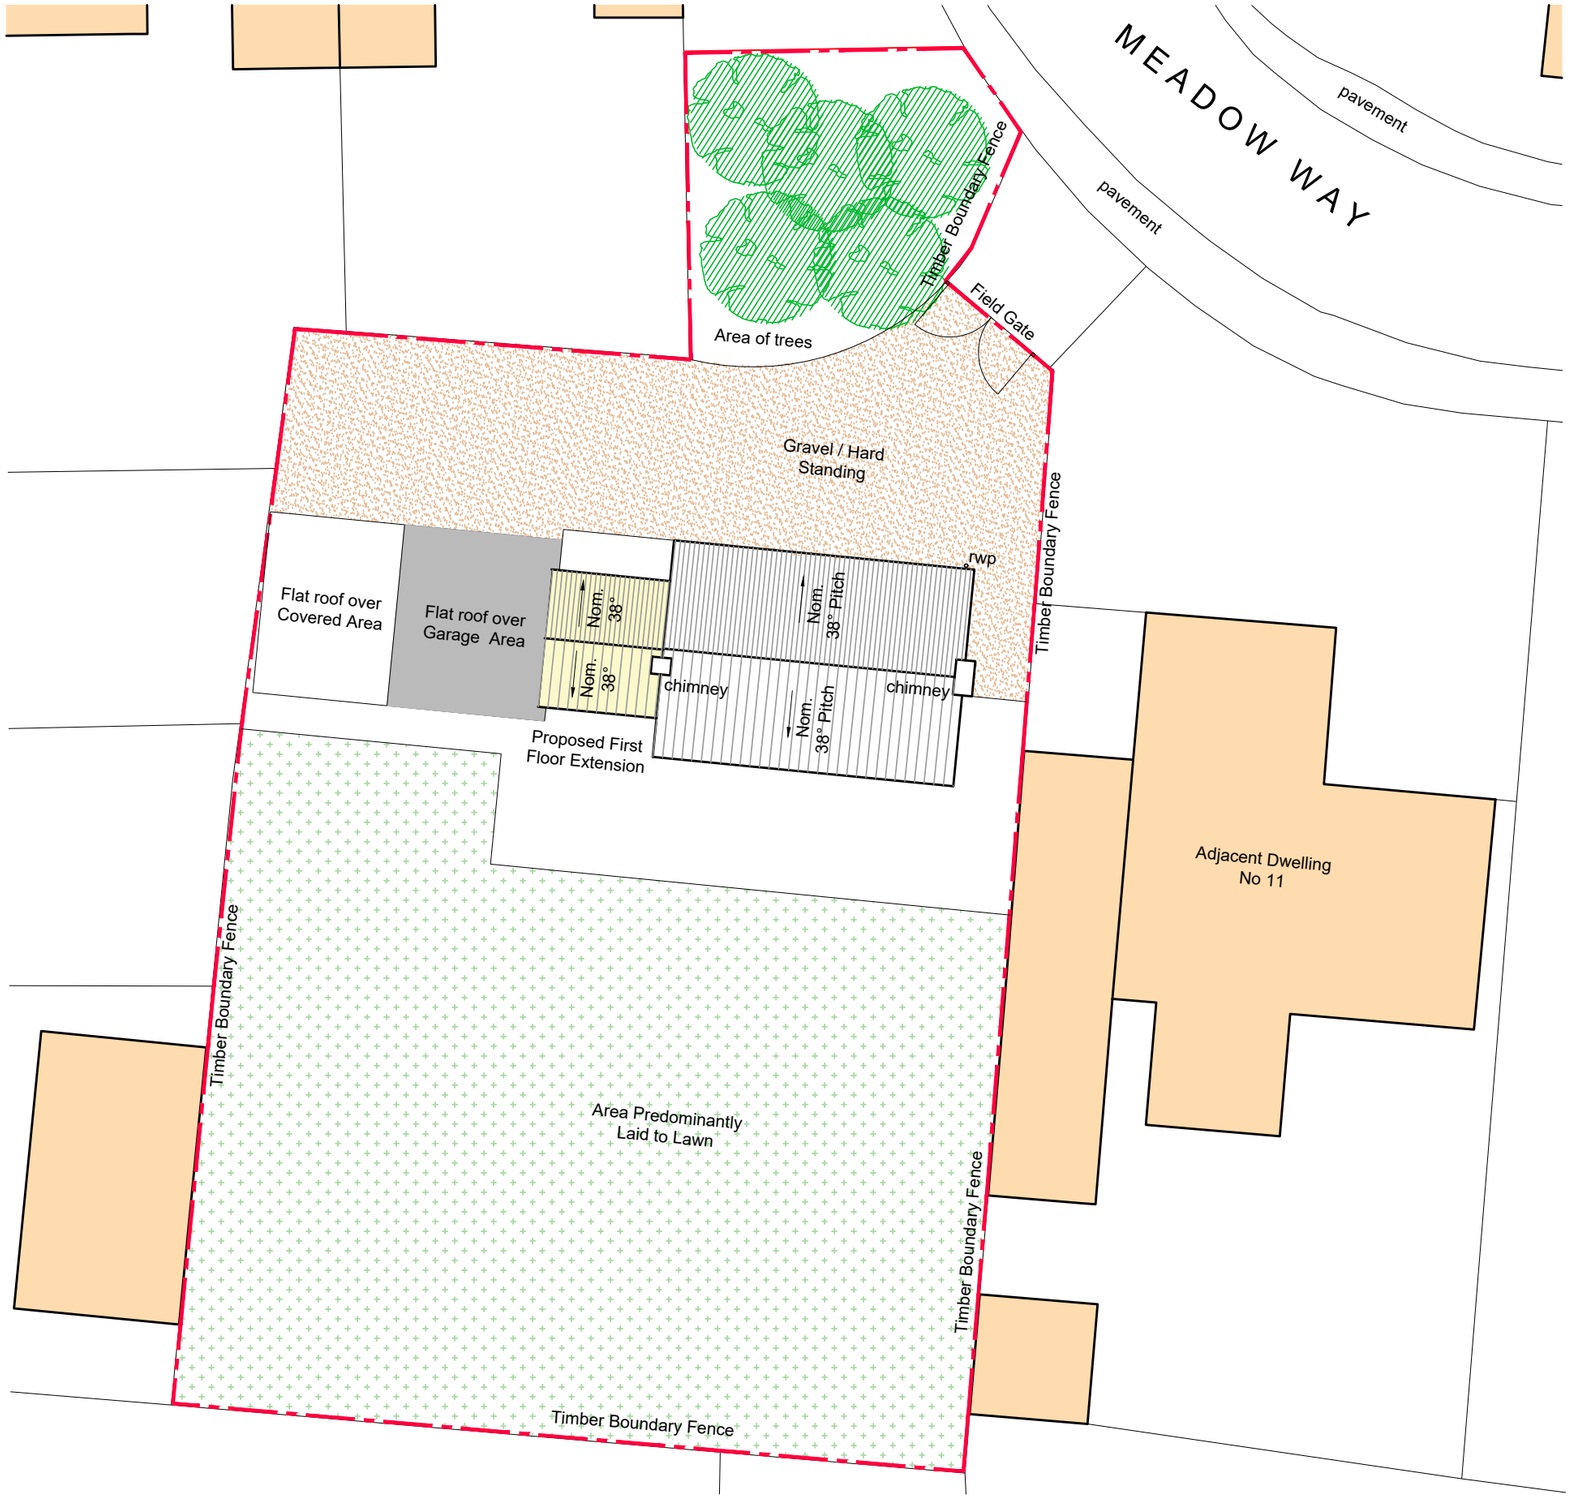

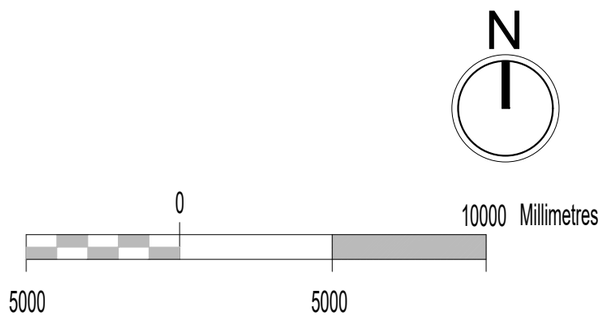

Area of proposed extension

Halmshaw Building Design Ltd
8 Wesley Drive, Chatteris, Cambs PE16 6DQ
Tel: 01354 694165
Email: alan.hbd@outlook.com

client
Mr J McAlley

title
Proposed Site Plan

project
Proposed Domestic Extension
Stuart House, 9 Meadow Way,
Earith, Cambs. PE28 3QJ

Status
Planning

scale
1:200@A3

date
Jan 2025

drawing no
2407-AP103

revision
P01