

This drawing is the copyright of Halmshaw Building Design Ltd.
Check all dimensions on site.
The Contractor shall bring all discrepencies immediately to the attention of Halmshaw Building Design Ltd.

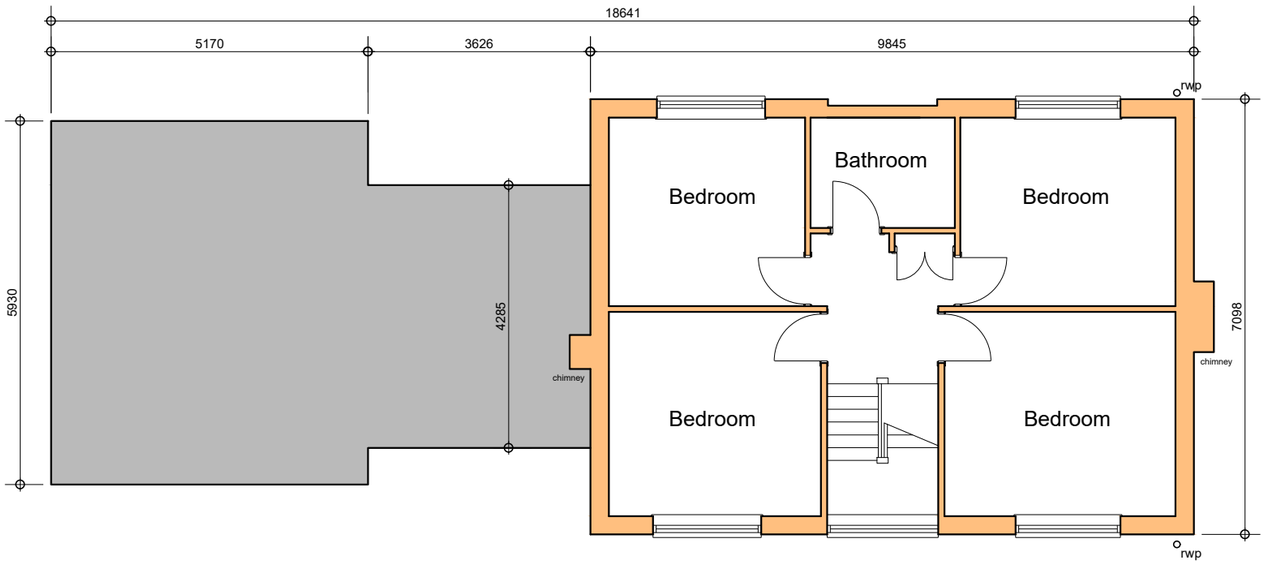


Existing Upper Floor Plan

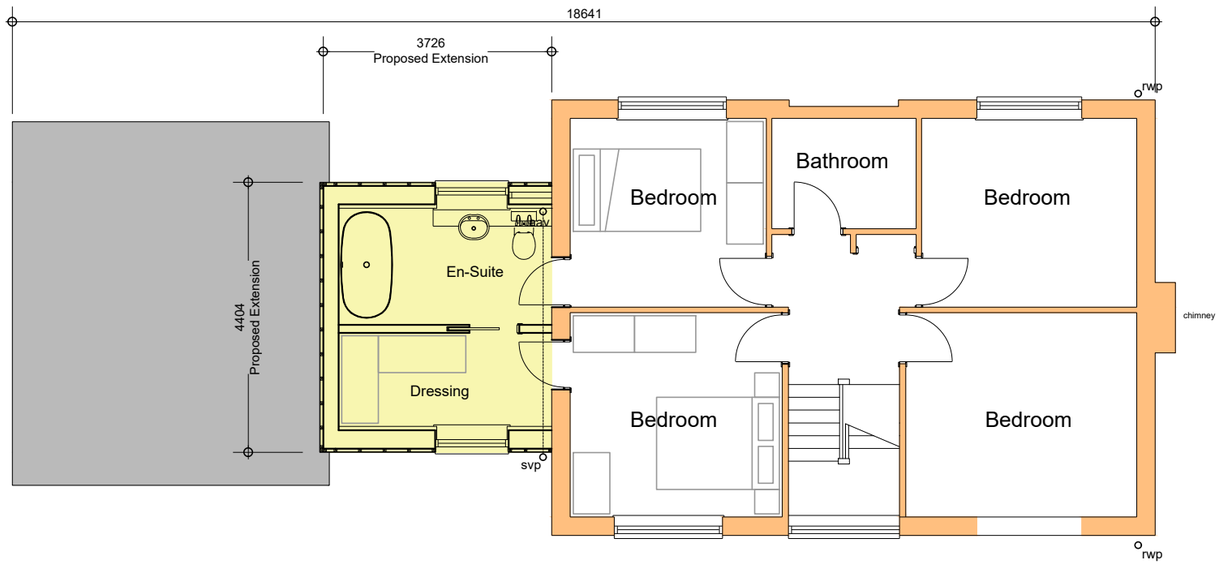


Proposed Upper Floor Plan

Area of proposed extension

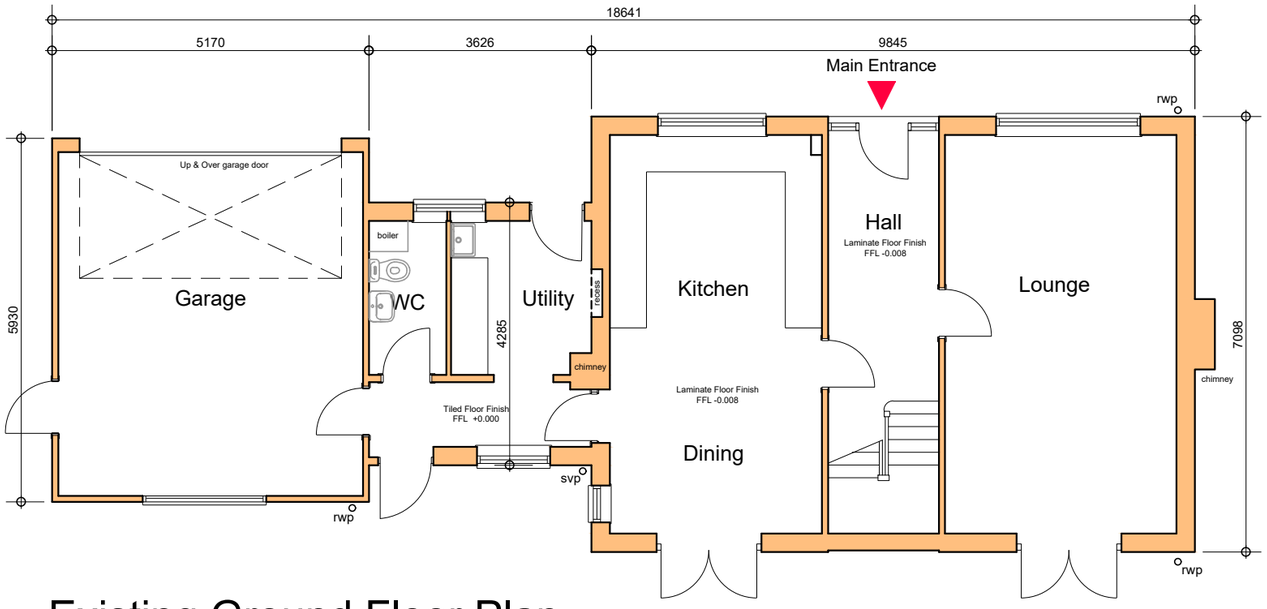

Existing Ground Floor Plan

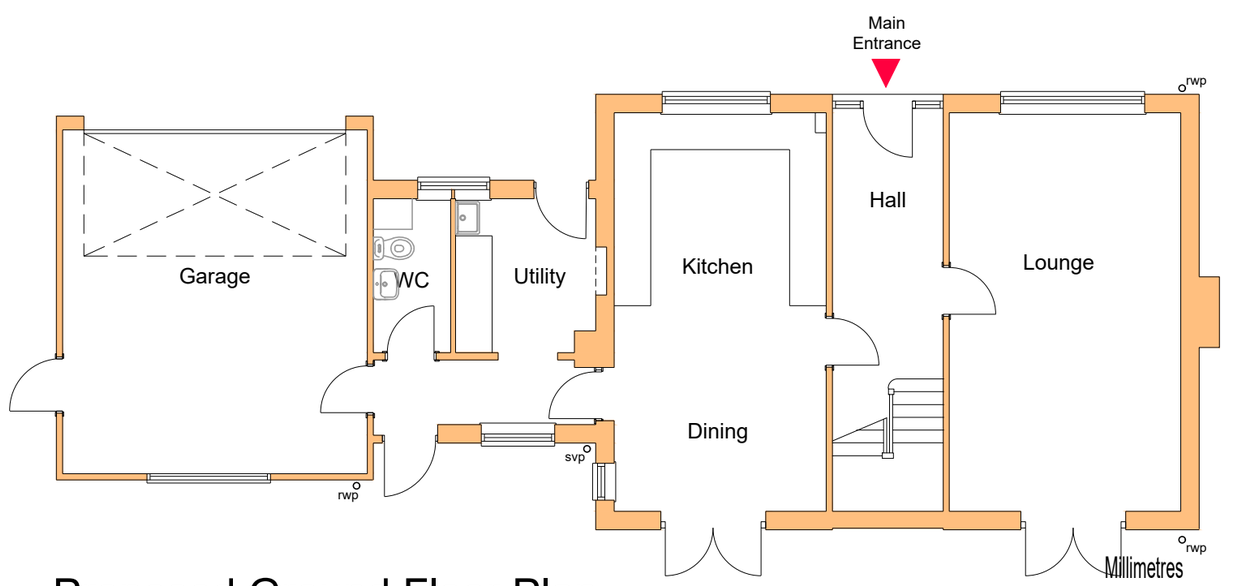

Proposed Ground Floor Plan
(As Existing - No Alterations)

Scale 1:100

Halmshaw Building Design Ltd
8 Wesley Drive, Chatteris, Cambs PE16 6DQ
Tel: 01354 694165
Email: alan.hbd@outlook.com

client
Mr J McAlley

title
Floor Plans

project
Proposed Domestic Extension
Stuart House, 9 Meadow Way
Earith, Cambs. PE28 3QJ

Status
Planning

scale
1:100@A3

date
Jan 2025

drawing no
2407-AP104

revision
P01