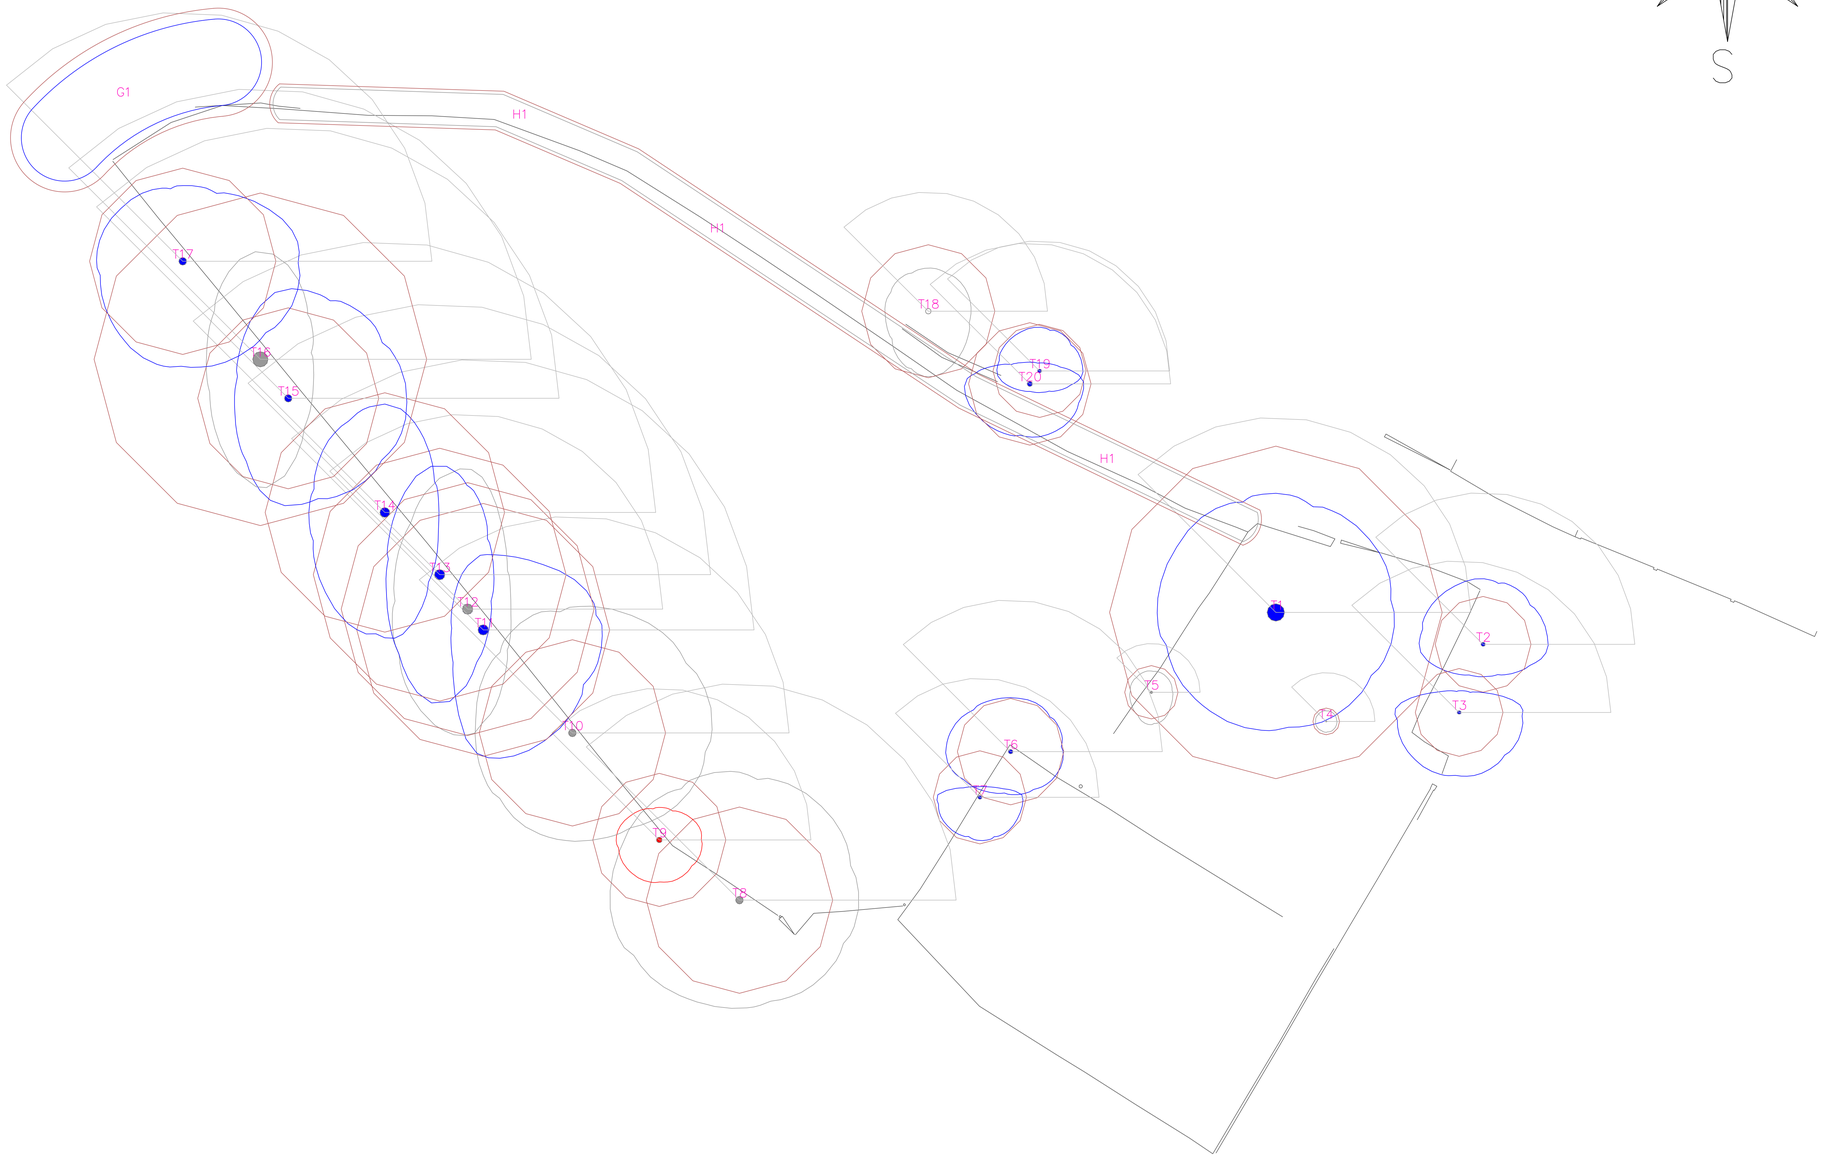


Notes:

Tree Constraints Plan.

This plan is intended to show the above and below ground constraints posed by trees on and adjacent the site.

This plan has been produced as per BS5837:2012 trees in relation to design, demolition and construction.

This plan is to be viewed in conjunction with the Arboricultural Impact assesment and Tree Schedule.

This plan is intended to inform the design decision solely from the perspective of trees on or adjacent the site, all other queries should be registered with an Architect or Engineer.

TJG Arboricultural Services have obtained the base map from outside sources and can accept no responsibility for any inaccuracies which may be present.

KEY

Crown Spread	
Root Protection AREA	
Category A	N/A
Category B	
Category C	
Category U	N/A
Cat A Group	N/A
Cat B Group	
Cat C Group	
Cat U Group	N/A
Tree Number	T1
Shade Arc	N/A
Protective Fence	N/A
Ground Protection	N/A
Hard Surface	N/A

REV:	DESCRIPTION:	BY:	DATE:

STATUS: CONSTRUCTION ISSUE

TJG ARBORICULTURAL SERVICES
Harrison House, Langford Road
Biggleswade, Bedfordshire
SG18 9RB
tjgarbservices@gmail.com
www.tjgarbservices.co.uk

CLIENT: Brown & CO

ARCHITECT: --

SITE: Lnd Adj Winwick Village Hall

TITLE: Tree Constraints Plan

SCALE AT A0:	DATE:	DRAWN:	CHECKED:
1:200	23/10/25	TG	TG

PROJECT NO:	DRAWING NO:	REVISION:
-	-	-