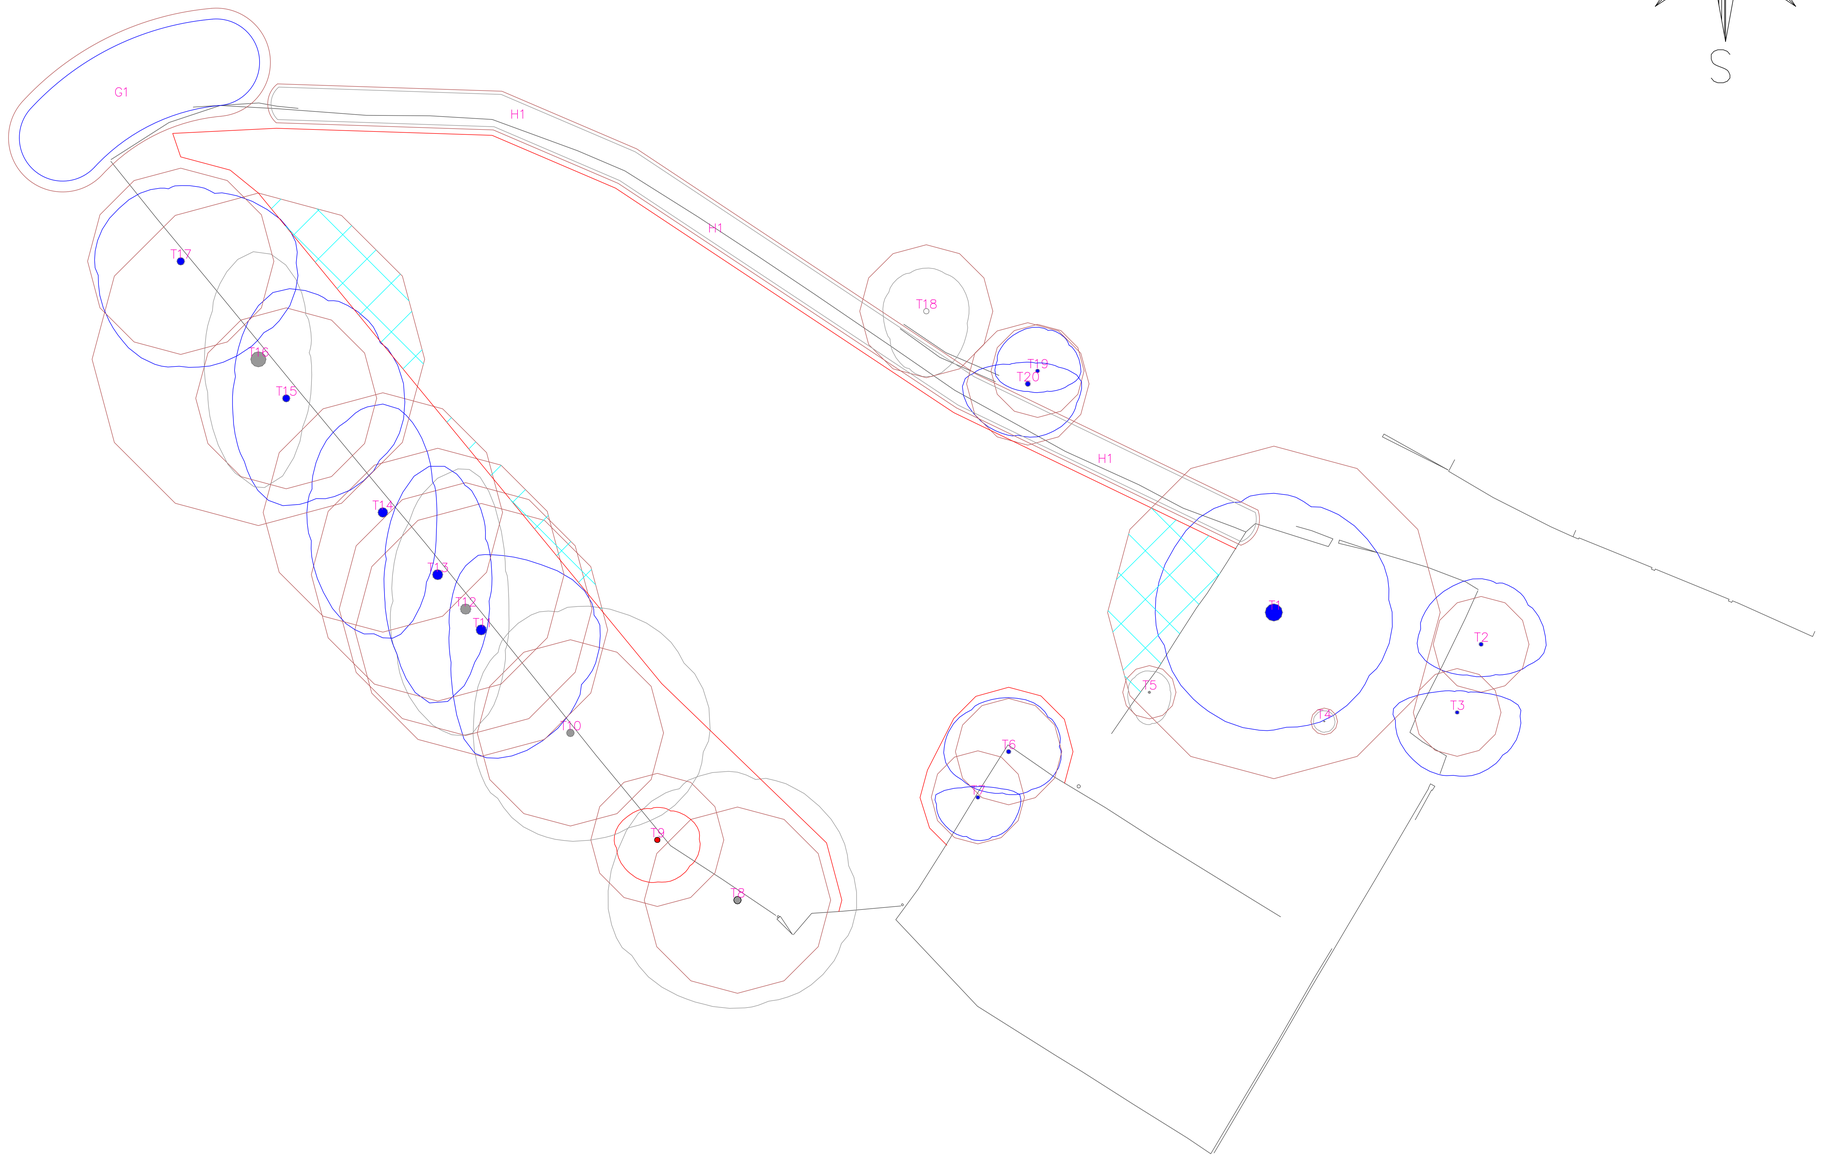


Notes:

Tree Protection Plan.

This plan is intended to show the recommednied loaction of tree protection measures onsite.

This plan has been produced as per BS5837:2012 trees in relation to design, demolition and construction.

This plan is to be viewed in conjunction with the Arboricultural Method Statement.

This plan is intended to inform on tree protection decision solely from the perspective of retained trees on or adjacent the site, all other queries should be registered with an Architect or Engineer.

TJG Arboricultural Services have obtained the base map from outside sources and can accept no responsibility for any inaccuracies which may be present.

KEY

Crown Spread	
Root Protection AREA	
Category A	N/A
Category B	
Category C	
Category U	N/A
Cat A Group	N/A
Cat B Group	
Cat C Group	
Cat U Group	N/A
Tree Number	T1
Shade Arc	N/A
Protective Fence	
Ground Protection	
Hard Surface	N/A

REV:	DESCRIPTION:	BY:	DATE:

STATUS: CONSTRUCTION ISSUE

TJG ARBORICULTURAL SERVICES
Harrison House, Langford Road
Biggleswade, Bedfordshire
SG18 9RB
tjgarbservices@gmail.com
www.tjgarbservices.co.uk

CLIENT: Brown & CO

ARCHITECT: --

SITE: Lnd Adj Winwick Village Hall

TITLE: Tree Protection Plan

SCALE AT A0:	DATE:	DRAWN:	CHECKED:
1:200	26/10/26	TG	TG

PROJECT NO:	DRAWING NO:	REVISION:
-	-	-