Existing Right-Hand Elevation

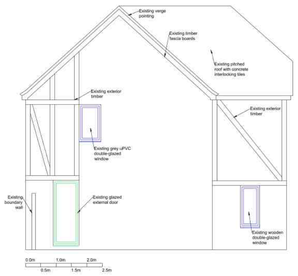

Existing Rear Elevation





Location Plan 1:1250

Proposed Right-Hand Elevation

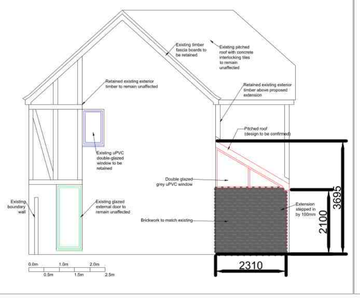

Proposed Rear Elevation

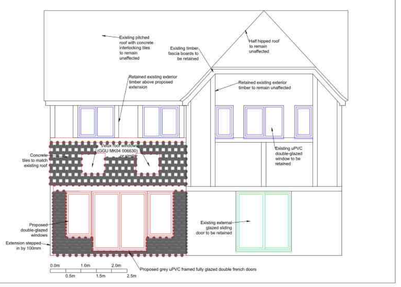

Existing Ground Floor Plan

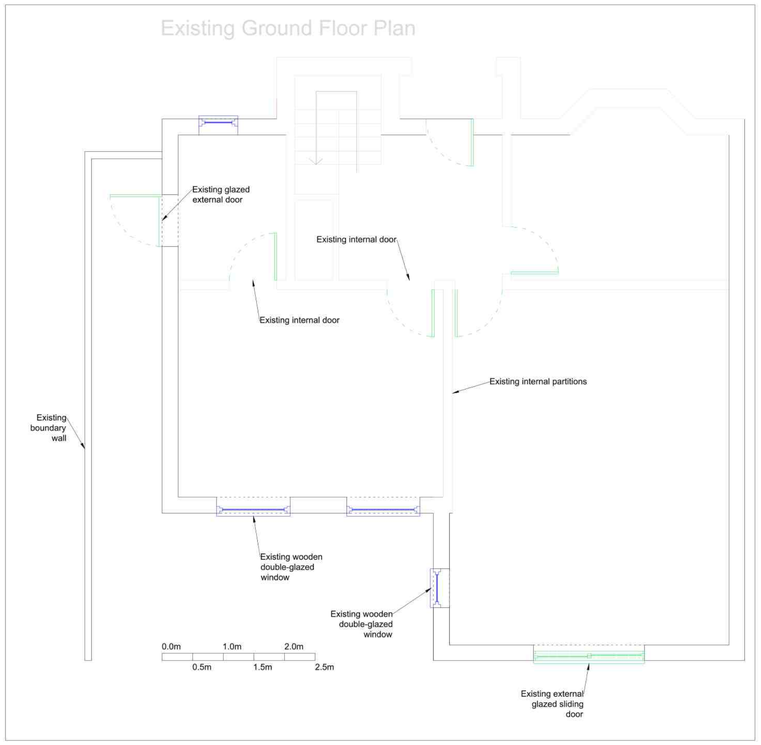

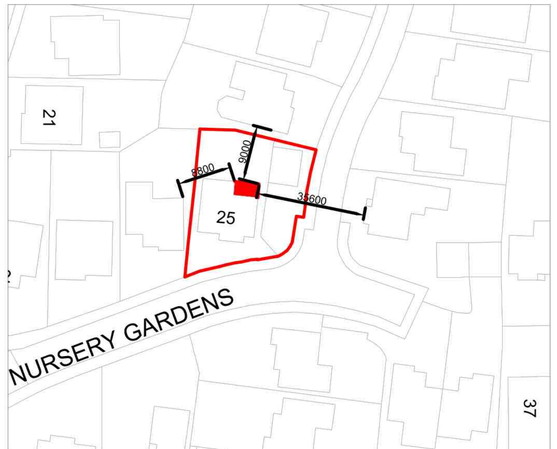

Block Plan 1:500

Proposed Ground Floor Plan

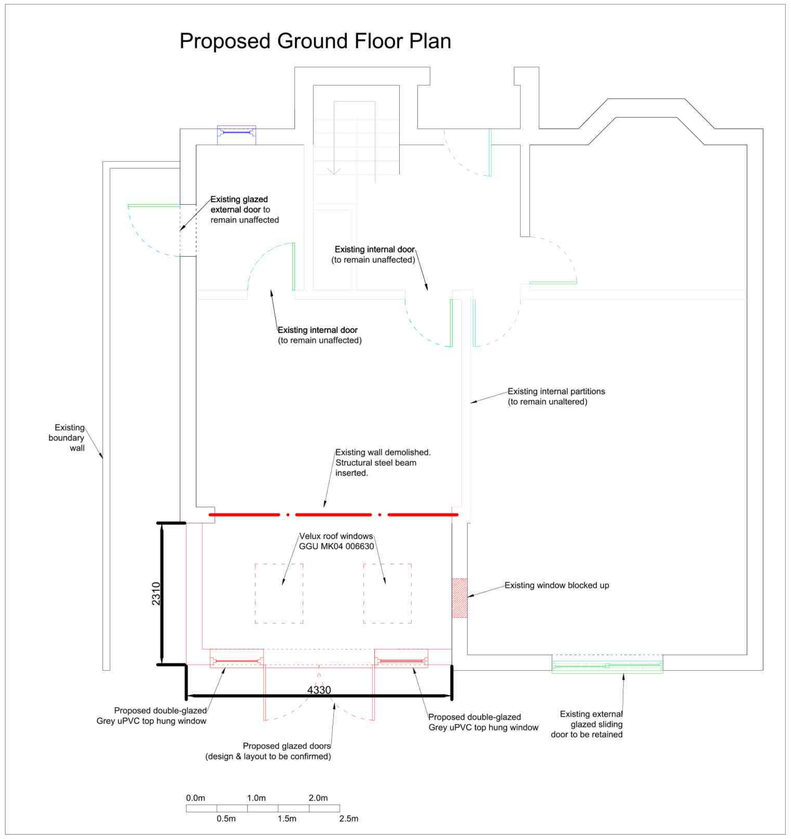

N

CUBE BUILDING CONSULTANCY

Room 3, Denel Wing, Rufus Centre
Steppingley Road
Flitwick MK45 1AH

e: info@cubebuildingconsultancy.com
w: cubebuildingconsultancy.com
t: 01525 722210

Project: 25 Nursery Gardens, St Ives, PE27 3NL		Scale: 1:50, 1:500, 1:1250	
Drawing: Existing and Proposed Works	Page size: A1	Notes:	
	Drawing Number: 3996/PL/001	Drawn by: Jim Mallams	

No.	Revision	Date
A	Dimensions Added	06/01/25