


Proposed Block Plan
1:200 @ A 3

SCALE 1:200 (METRES)
0 5 10 15 20

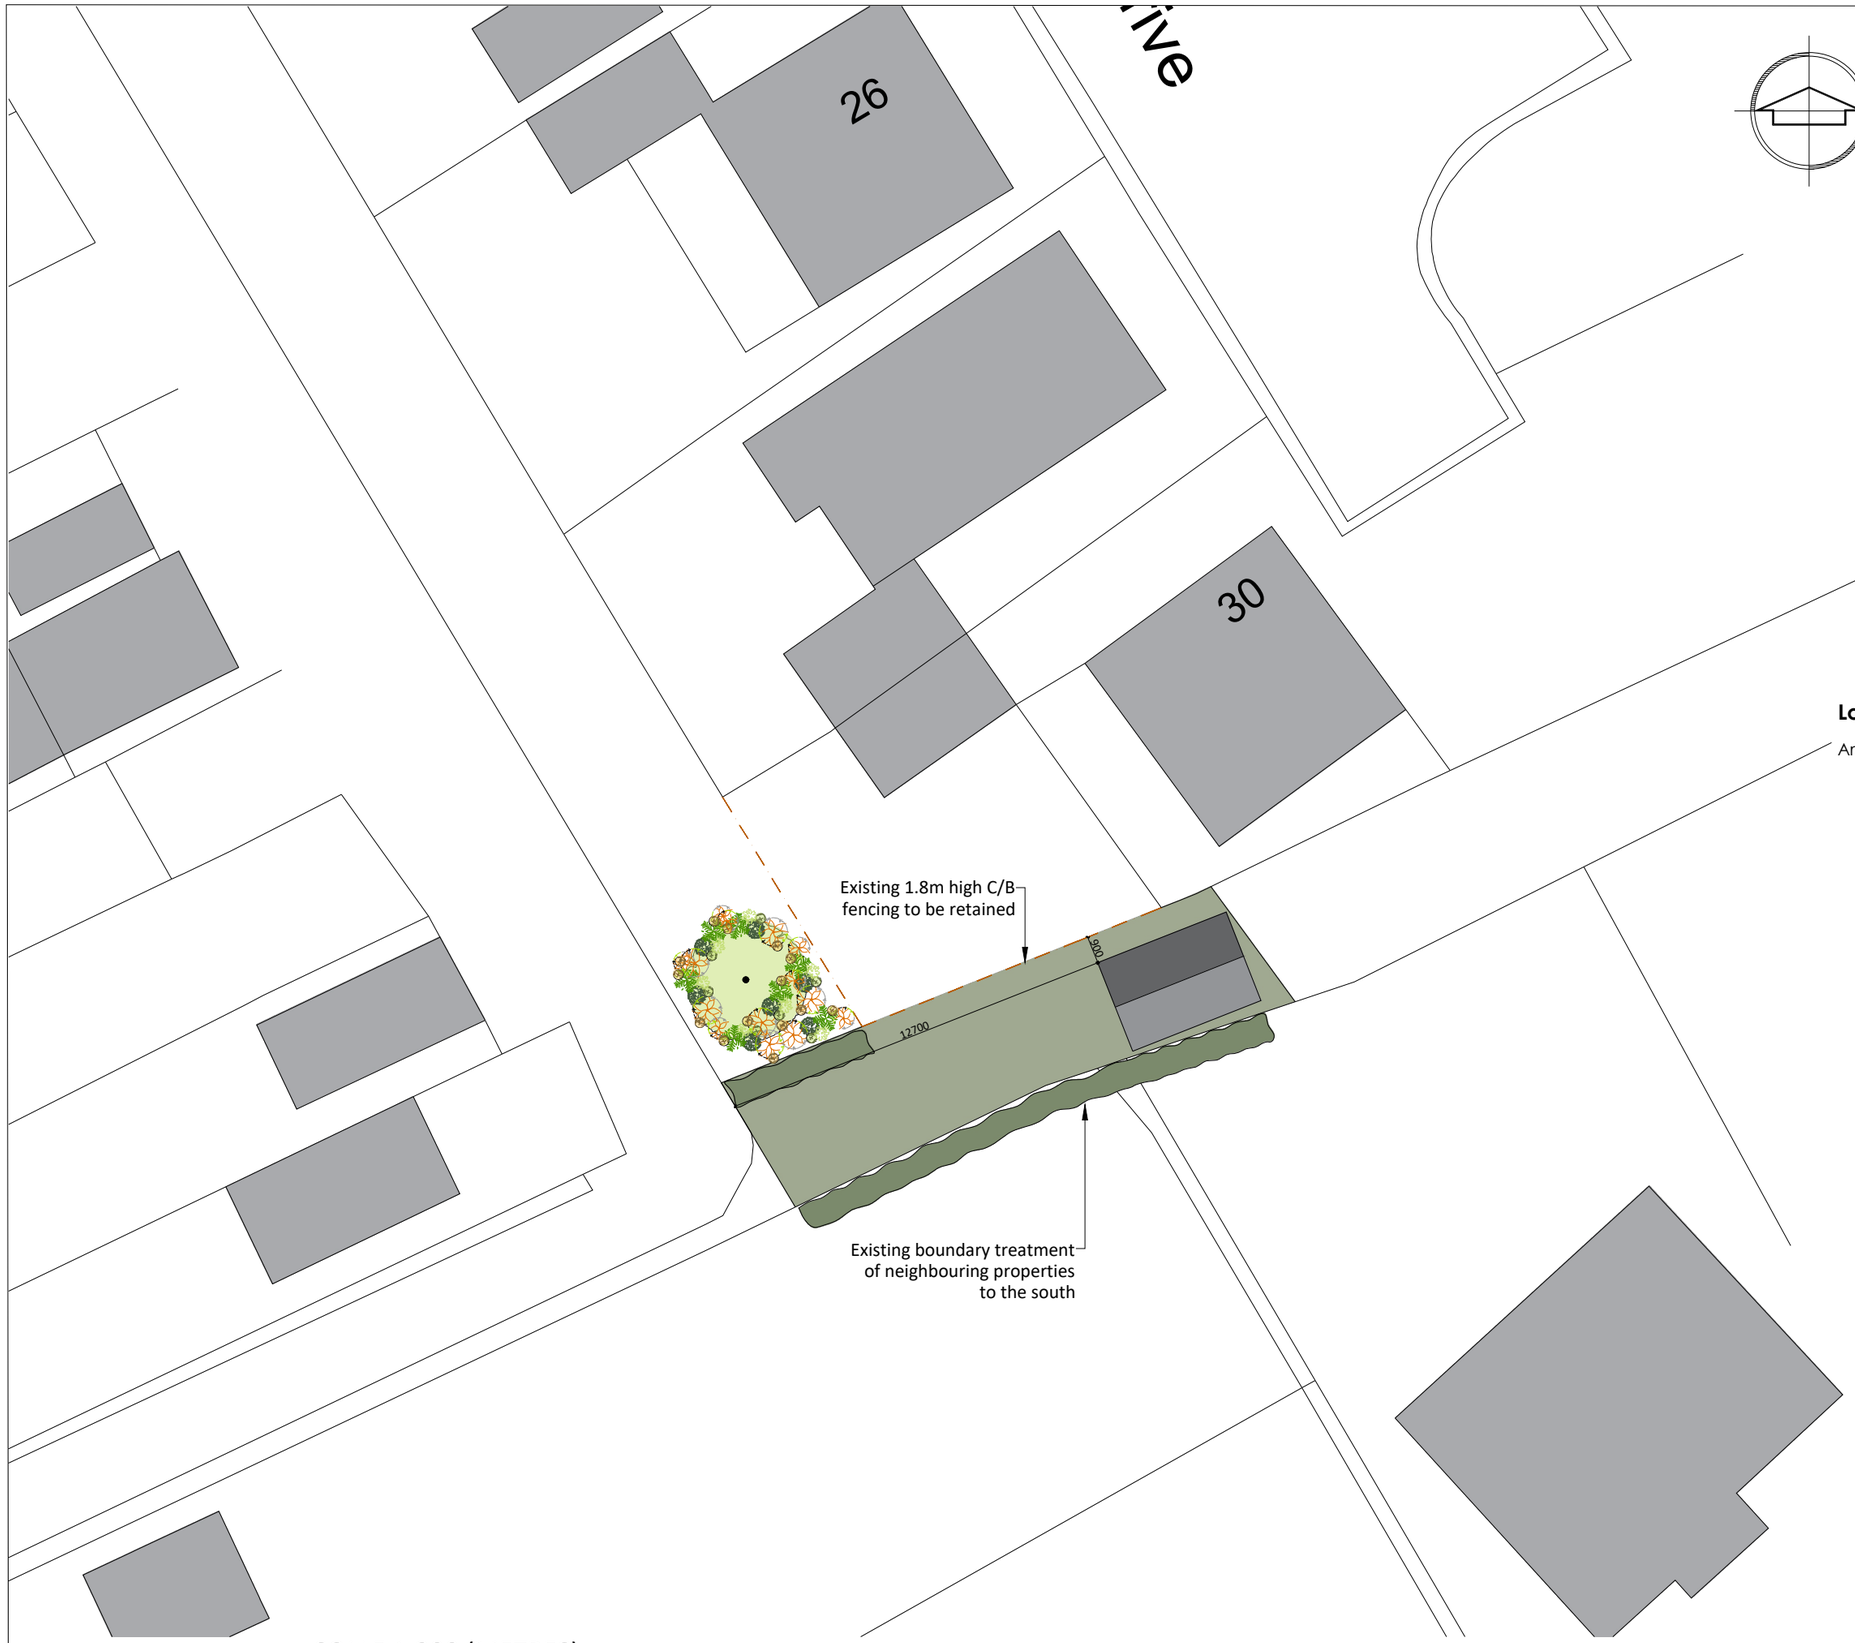

Ordnance Survey (c) Crown Copyright 2025. All rights reserved. Licence number 100022432

Location Plan 1:1250 @ A 3
Area = 73m2

SCALE 1:1250 (METRES)
0 20 40 60

KEY

Existing trees to be retained

Existing hedge to be retained

Exisitng soft landscaping

Existing 1.8m high C/B fence

Grass

REV	DATE	BY	REVISION NOTES

Suite 2, Clare Hall,
St Ives Business Park,
Parsons Green,
St Ives,
Cambs, PE27 4WY

© COPYRIGHT

Tel: 01480 494969
Email: enquiries@planningandarchitecture.co.uk
Web: www.planningandarchitecture.co.uk

PARTNERS in PLANNING and ARCHITECTURE

PROJECT
Change of Use to residential garden - land south of 30 Hawk Drive, Hartford, Huntingdon, PE29 1LF

CLIENT
Mr Mason

DRAWING TITLE
Site Location Plan and Proposed Block Plan

DRAWN BY	SCALE
LJ	1:200-1:1250 @ A3
DATE	DWG. No. / REV.
02/06/25	25.36.100