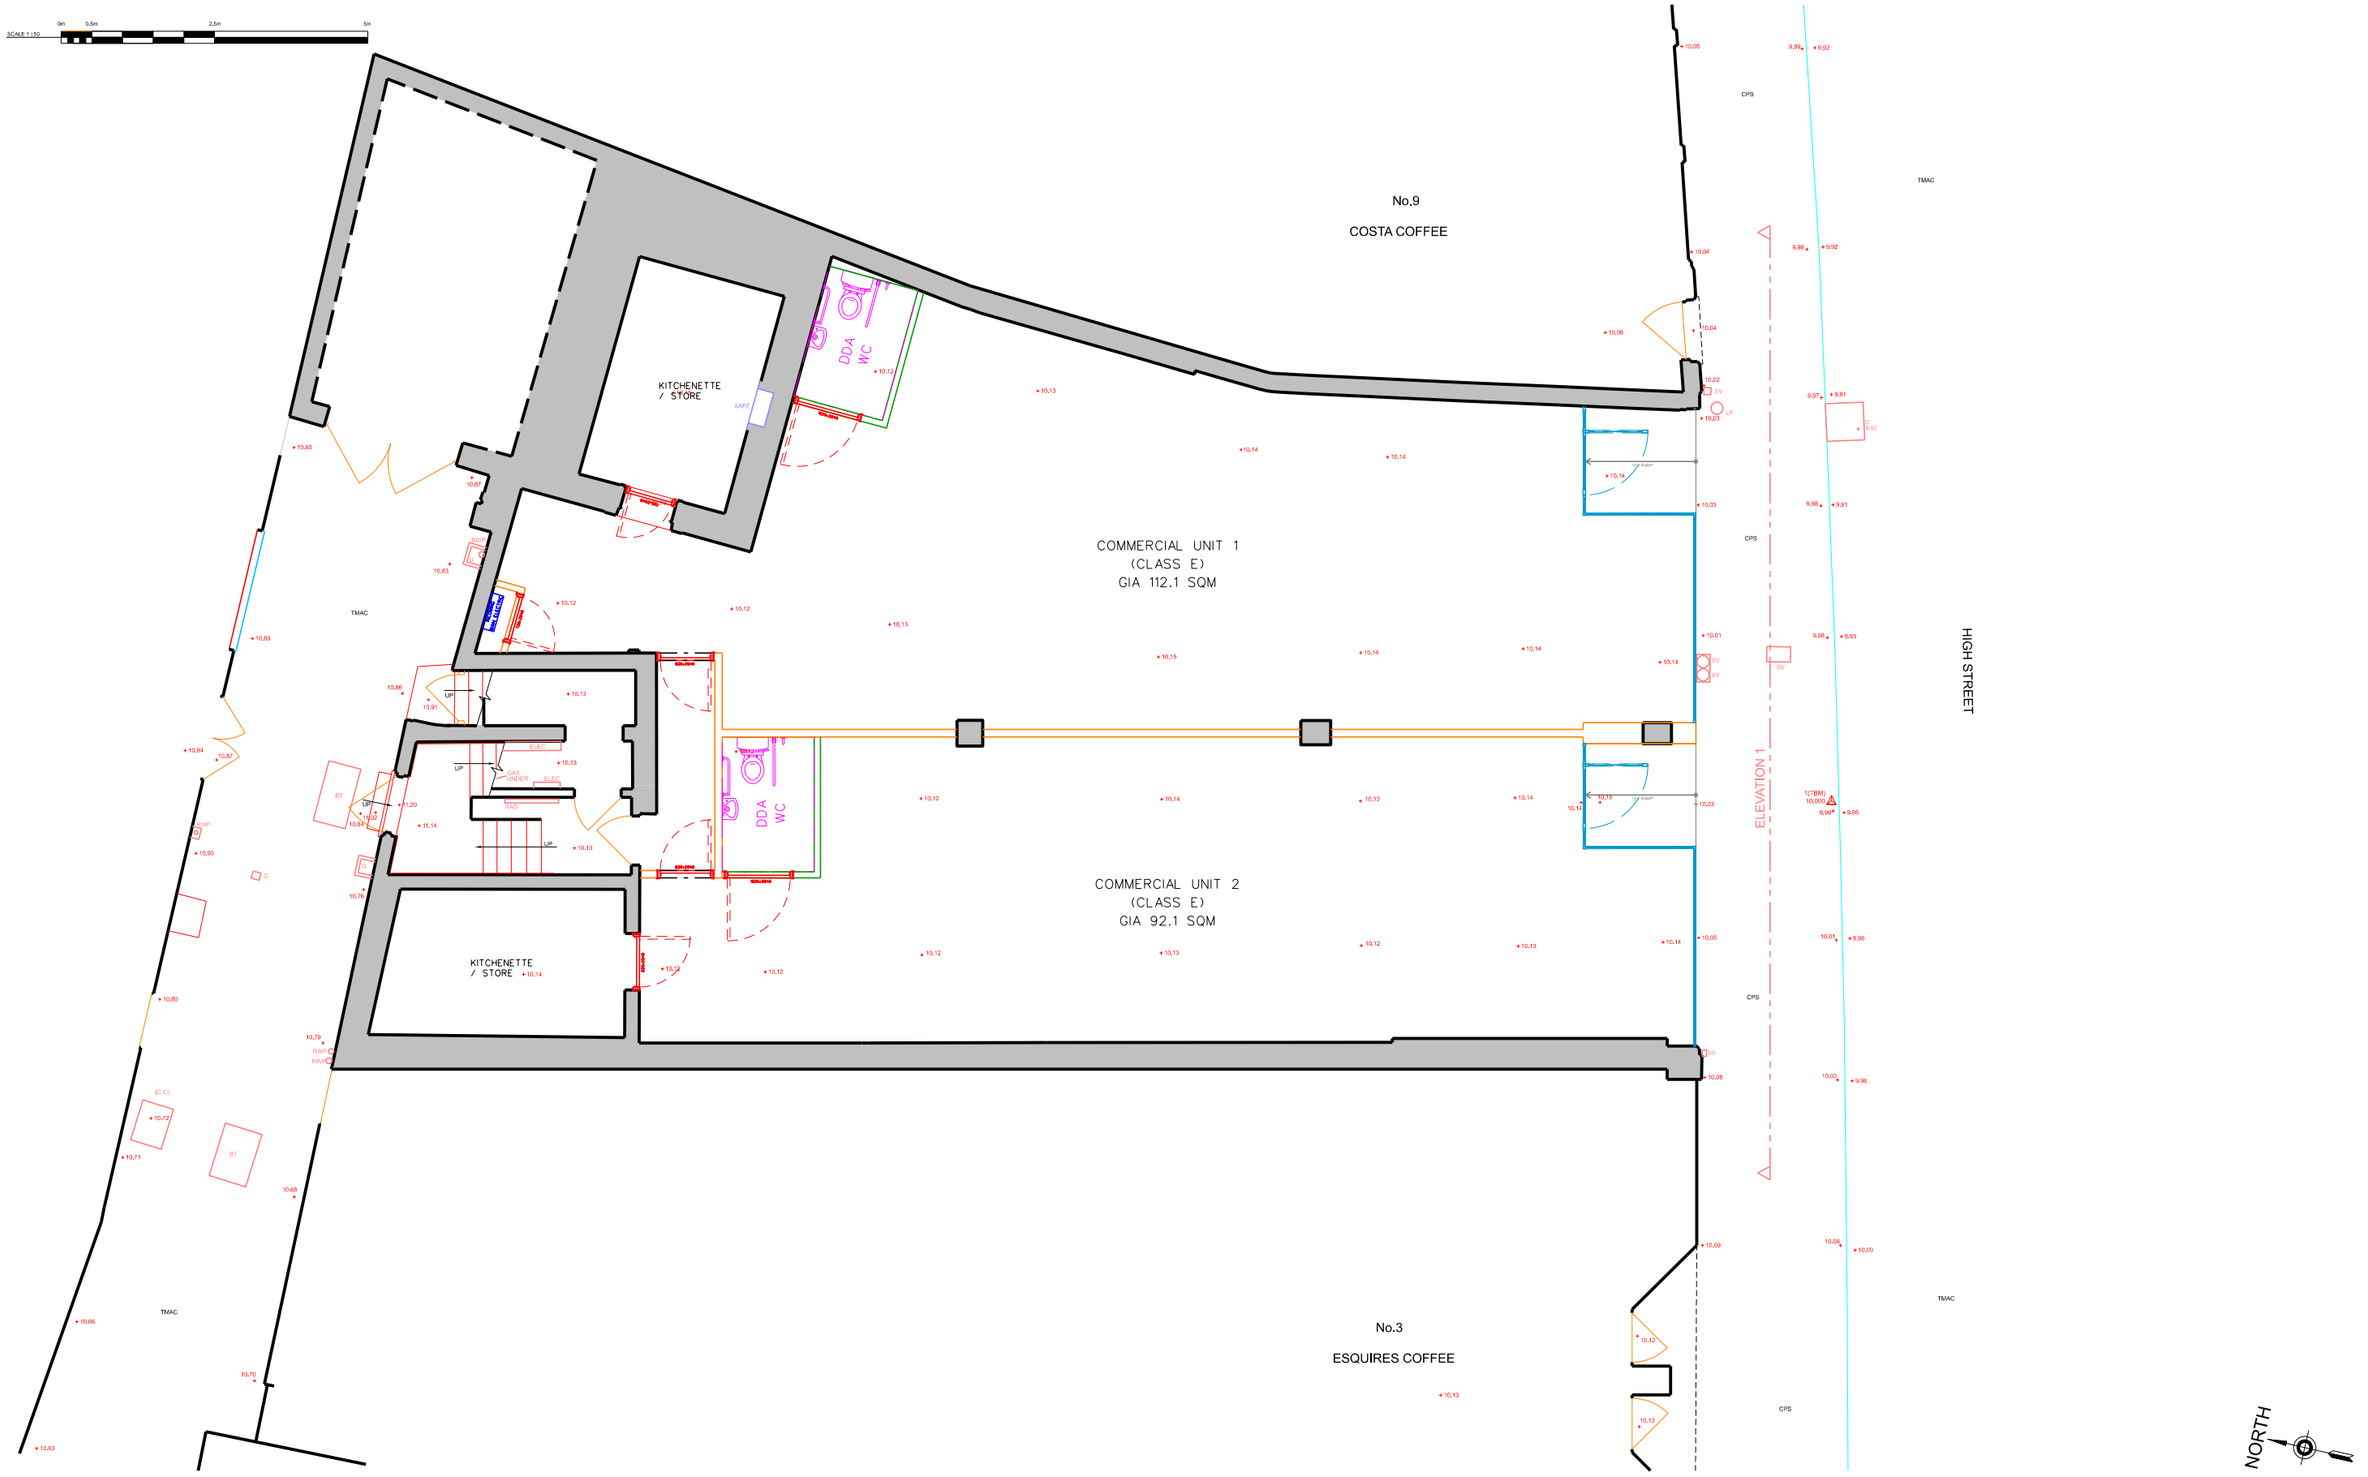


Rev	Date	Reason
-	15.10.26	Planning Application

NOTES

PROJECT	5 - 7 HIGH ST, ST. NEOTS PE19 1DE
CLIENT	STEKI INVESTMENTS LIMITED
DRAWING TITLE	PROPOSED GROUND FL PLAN
SCALE	1:50@A1 1:100@A3
JOB NO	GYA 2146
DRAWN BY	GY
DRAWING NO	P04
REVISION	-
DATE	15.10.26
STATUS	PLANNING

©GORDON YOUNG ARCHITECTS
t: +44 (0)203 1376068 www.gordonyoungarchitects.com

All dimensions must be checked on site and not scaled from this drawing.

GORDON YOUNG ARCHITECTS