
No.5-7




1 ELEVATION 1 1:50

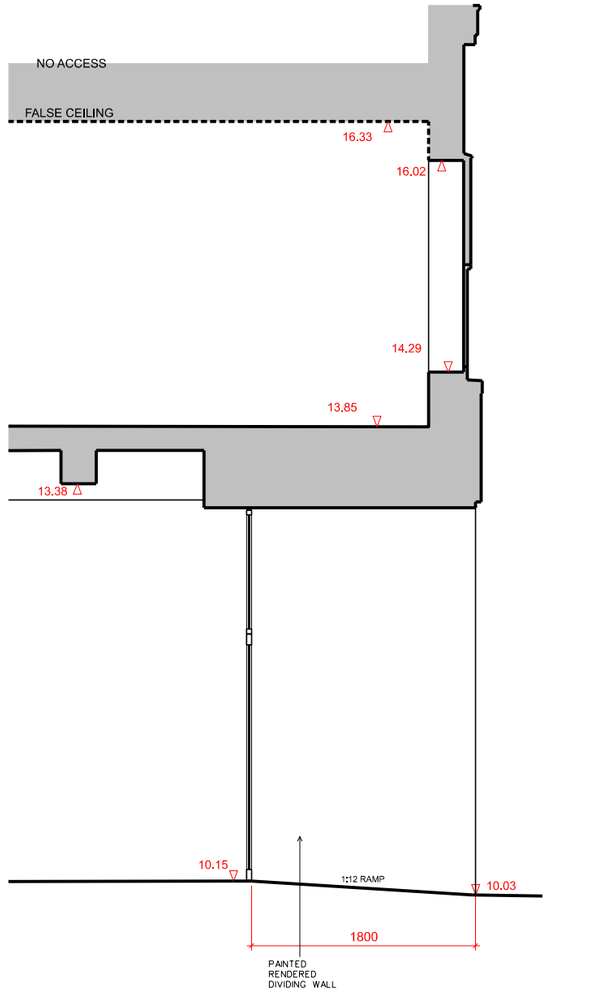


1 SECTION AA 1:50

SCALE 1:50 0m 0,5m 2,5m 5m

| Rev | Date | Reason |
|---|---|---|
| - | 15.10.26 | Planning Application |

NOTES

| | |
|---|---|
| PROJECT | 5 - 7 HIGH ST, ST. NEOTS PE19 1DE |
| CLIENT | STEKI INVESTMENTS LIMITED |
| DRAWING TITLE | PROPOSED Shopfront |
| SCALE | 1:50@A1 1@100A3 |
| JOB NO | GYA 2146 |
| DRAWN BY | GY |
| DRAWING NO | P06 |
| REVISION | - |
| DATE | 15.10.26 |
| STATUS | PLANNING |

©GORDON YOUNG ARCHITECTS
t: +44 (0)203 1376068 www.gordonyoungarchitects.com

All dimensions must be checked on site and not scaled from this drawing.

GORDON YOUNG ARCHITECTS