




Proposed Front Elevation
(Plot 02)

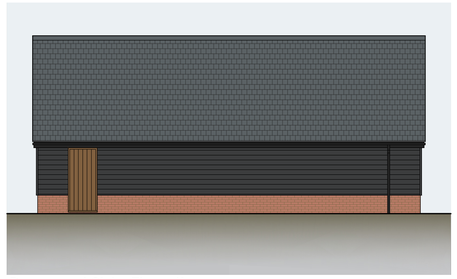


Proposed Side Elevation
(Plot 02)

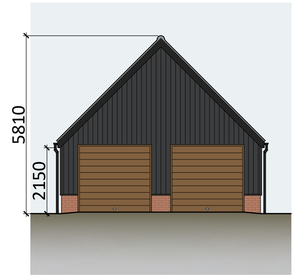


Proposed Front Elevation
(Plot 1, Plot 3 Handed)

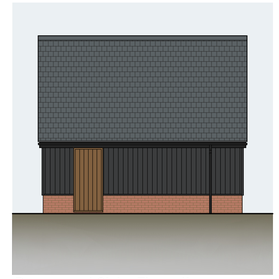


Proposed Side Elevation
(Plot 1, Plot 3 Handed)

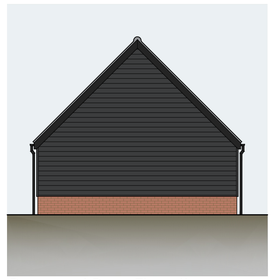


Proposed Rear Elevation
(Plot 02)

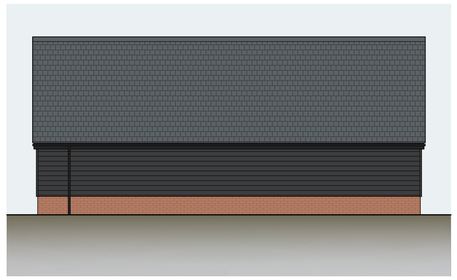


Proposed Side Elevation
(Plot 02)

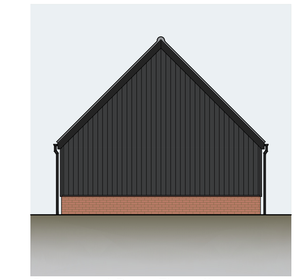


Proposed Rear Elevation
(Plot 1, Plot 3 Handed)

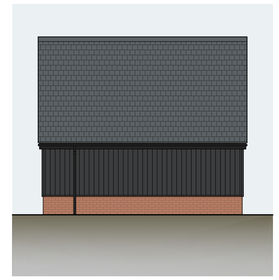

Proposed Side Elevation
(Plot 1, Plot 3 Handed)

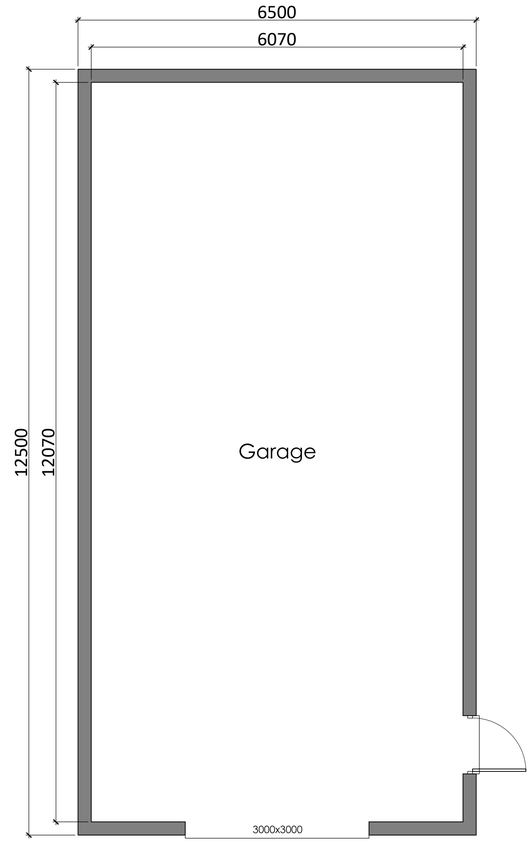

Proposed Floor Plan
(Plot 02)

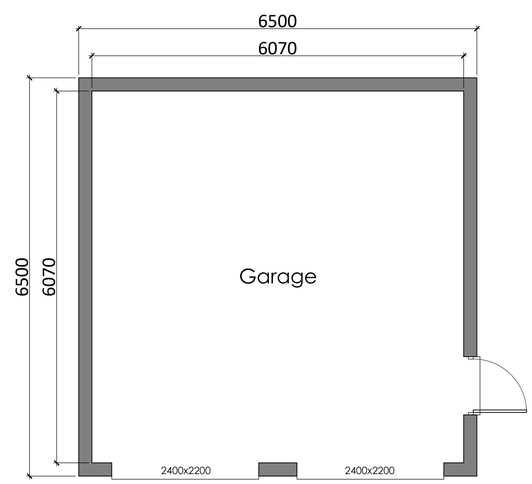

Proposed Floor Plan
(Plot 1, Plot 3 Handed)

REV	DATE	REVISION NOTES
A	30.04.26	Updated floor plan and elevations
B	07.05.26	Updated elevations

ADDRESS

Proposed Residential Development at Land to the West of Warboys Road, Pidley, Huntingdon, Cambs, PE28 3DA

CLIENT

-

DRAWING TITLE

Proposed Floor Plans and Elevations Garages

DRAWN BY: CWM

SCALE: 1:50, 1:100 @ A1

0.5 1.0 2.0

DATE: 22/04/26

DWG. No.: 25/1053/304

REV.: B