



Proposed Ground Floor Plan

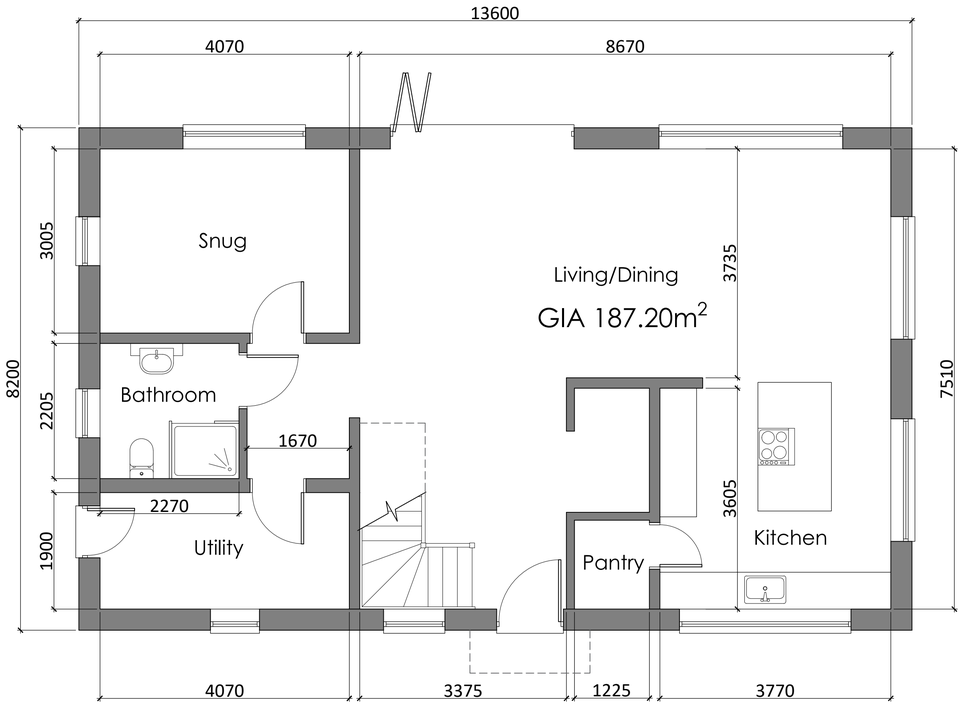

Proposed First Floor Plan

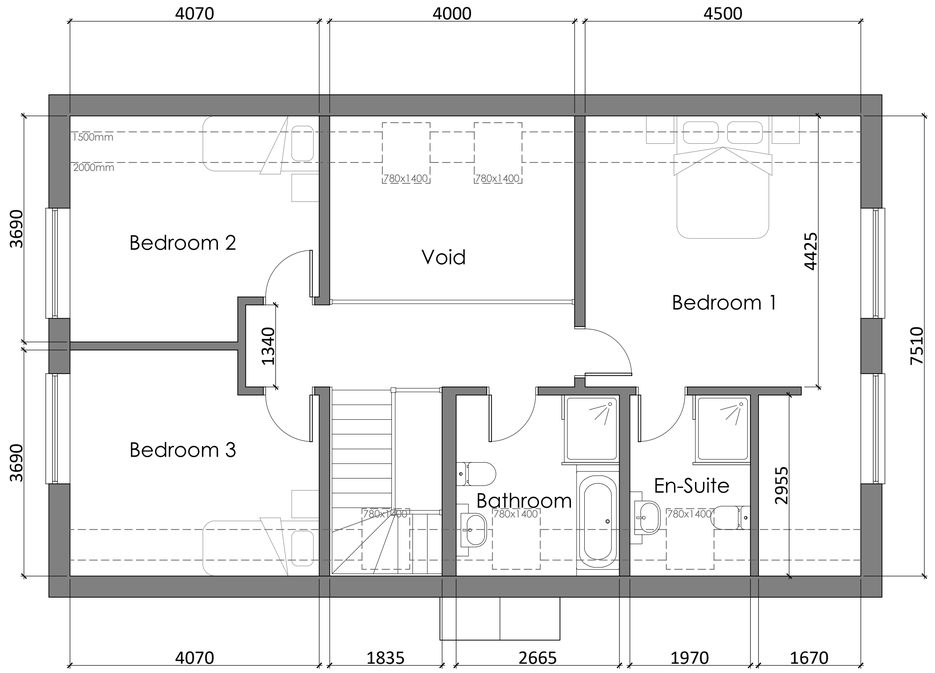

Proposed Front Elevation



Proposed Side Elevation



Proposed Rear Elevation



Proposed Side Elevation

REV	DATE	REVISION NOTES
A	30.04.26	Updated floor plan and elevations
B	06.05.26	Updated elevations
C	07.05.26	Updated porch design

ADDRESS

Proposed Residential Development at Land to the West of Warboys Road, Pidley, Huntingdon, Cambs, PE28 3DA

CLIENT

-

DRAWING TITLE

Proposed Floor Plans and Elevations Plot 01

DRAWN BY: CWM

SCALE: 1:50, 1:100 @ A1 (0.5, 1.0, 2.0)

DATE: 22/04/26

DWG. No.: 25/1053/301

REV.: C