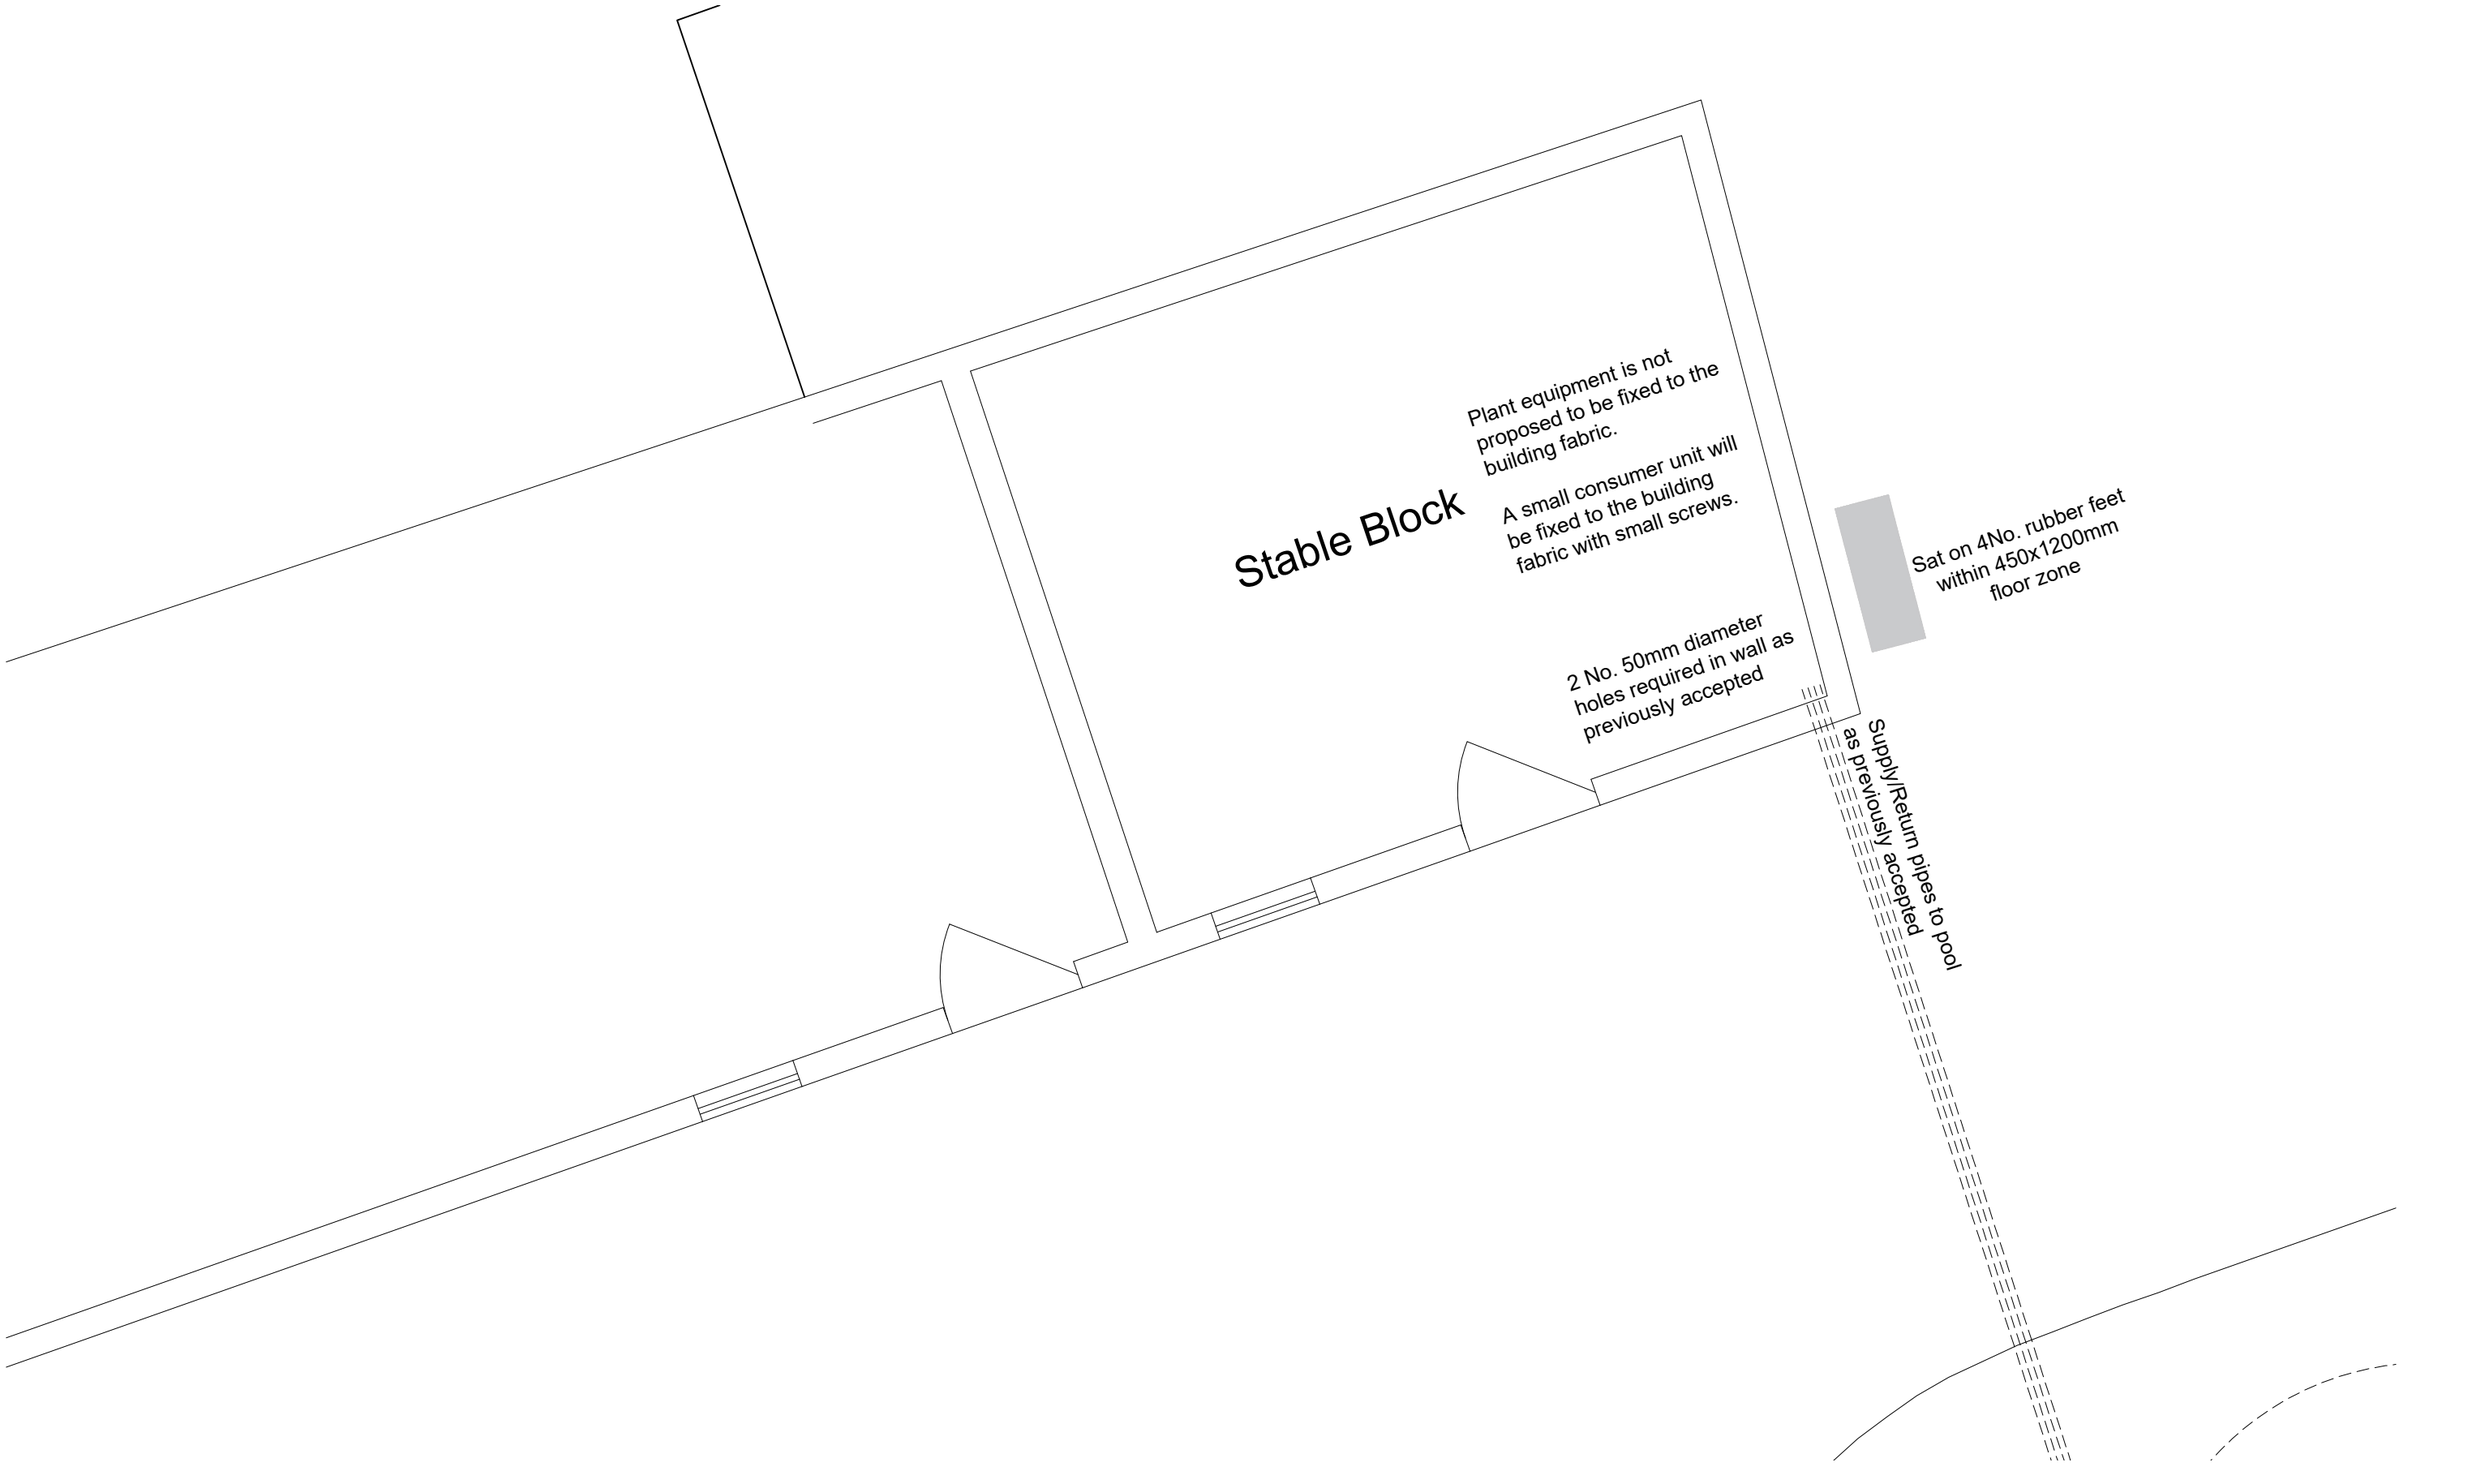

This drawing is produced as a document for use in this project only and may not be used for any other purpose. The license is granted only to the specific recipients of the drawing directly from Chaplin Farrant Ltd. Chaplin Farrant Ltd accepts no liability for the use of this drawing other than the purpose for which it was intended in connection with this project as recorded on the title block and 'File Status Code' and 'Revision'. If also issued in digital format, the data within this file may not be used for any purpose other than the information present on the paper copy of the document.

Chaplin Farrant Copyright © 2024. This drawing may not be reproduced in any form without Chaplin Farrant's prior written agreement.

SCALE 1: 50

NORTH

0 0.5 1 2.5m

REV	DATE	DESCRIPTION
P1	13/11/24	For discharge of condition application

CLIENT
Mr Hugh Reed-Herbert

PROJECT
Discharge of Conditions Application

ADDRESS
The Old Rectory, Yelling, Cambs, PE19 6SB

DRAWING USE
PLANNING

STATUS
S2

DRAWING TITLE
Pool Plant Plan

SIZE
A3

DRAWING NO.
ORY-CF-ZZ-XX-DR-A-0500

REVISION
P1

CREATED BY
JAR

CHECKED BY
--

APPROVED BY
--

CF JOB NO.
7028

51 Yarmouth Road,
Norwich,
NR7 0ET
01603 700000
office@chaplinfarrant.com

Also at:
Cambridge and York

www.chaplinfarrant.com

Chaplin Farrant
Architects, Engineers and Cost Consultants

Date Plotted: 13 November 2024 17:39:37, by user: Jonas Rossi File Path: P:\7000 - 7499\7028_ORY_OldRectoryYelling\01_WIP\1.1-DR_Drawings\ORY-CF-ZZ-XX-DR-A-0500_7028_ProposedPlantPlan.dwg