Notes

1. Russell, Grampian slate grey tiles
2. Larch timber cladding
3. Vandersanden, flemish antique (red)
4. RAL 7016 Anthracite UPVC windows
5. Teversham mixture brick (buff) (gated entrance wall only)

Same materials for plots 1 and 2



A Elevation A
1:100

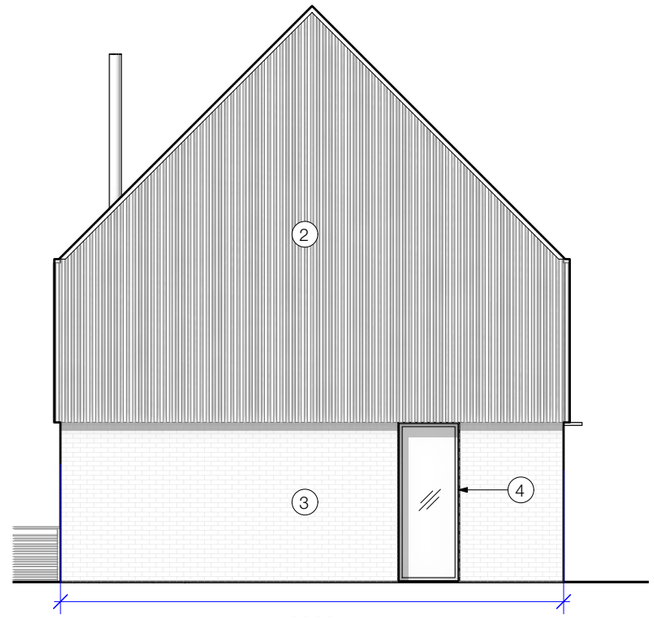

B Elevation B
1:100

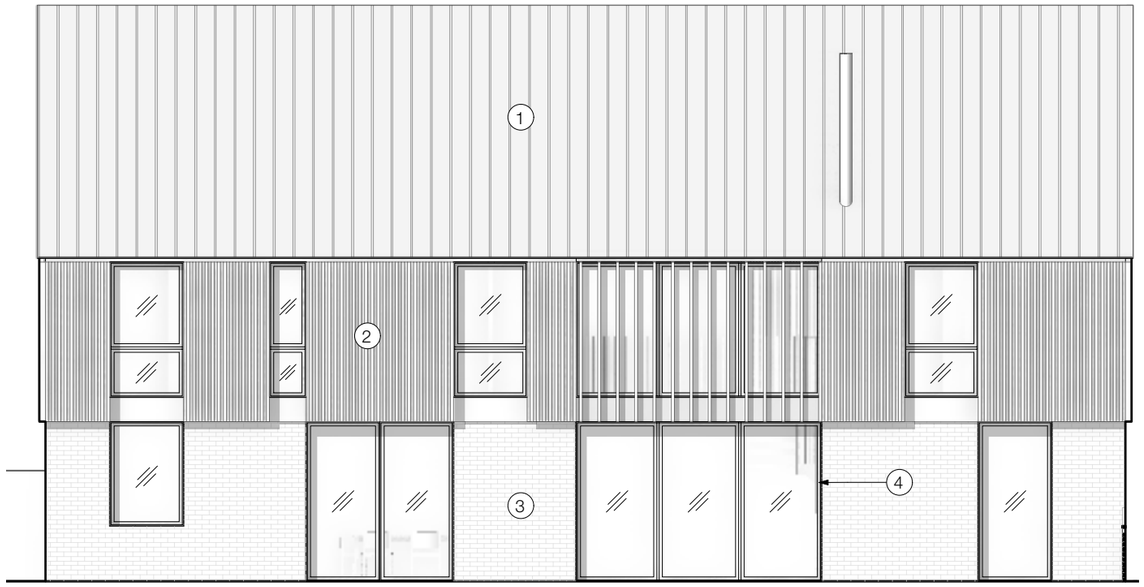

C Elevation C
1:100

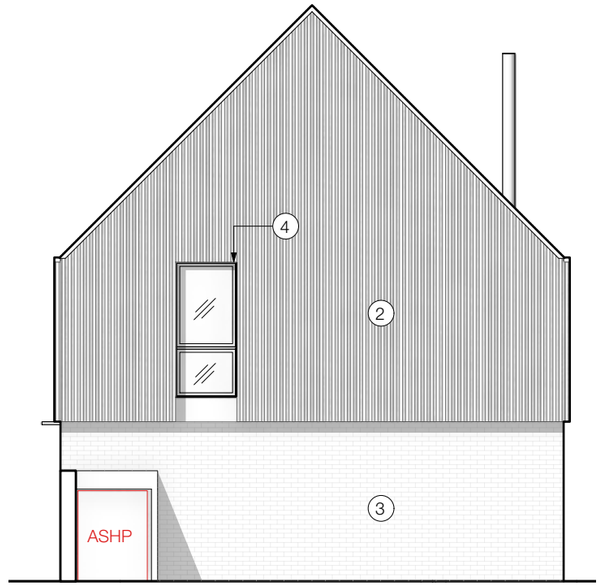

D Elevation D
1:100

0 1 2 3 4 5 M

Plan	Rev.	Date	Revision Notes	Notes:	Title	House 2 Elevations
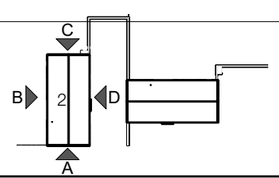	/	27/01/23	PLANNING ISSUE	Do not scale from drawing. Discrepancies to be brought to the attention of the author. Not for construction. Electronic drawings are uncontrolled documents and are issued for information only. Any dimensions not nominated must be referred to the author for confirmation. © Owers Warwick Architects Ltd This document should not be relied on or used in circumstances other than those for which it was originally prepared and for which Owers Warwick Architects Ltd were commissioned.		**PLANNING**
					Project	Alconbury Weston Huntingdon
					Drawing No. 2652 - P30-10	Scale 1:100 Paper A3

ARCHITECTS
OWERS WARWICK
13-15 Covent Garden | Cambridge | CB1 2HS
www.owarchitects.com | design@owarchitects.com | 01223 464455