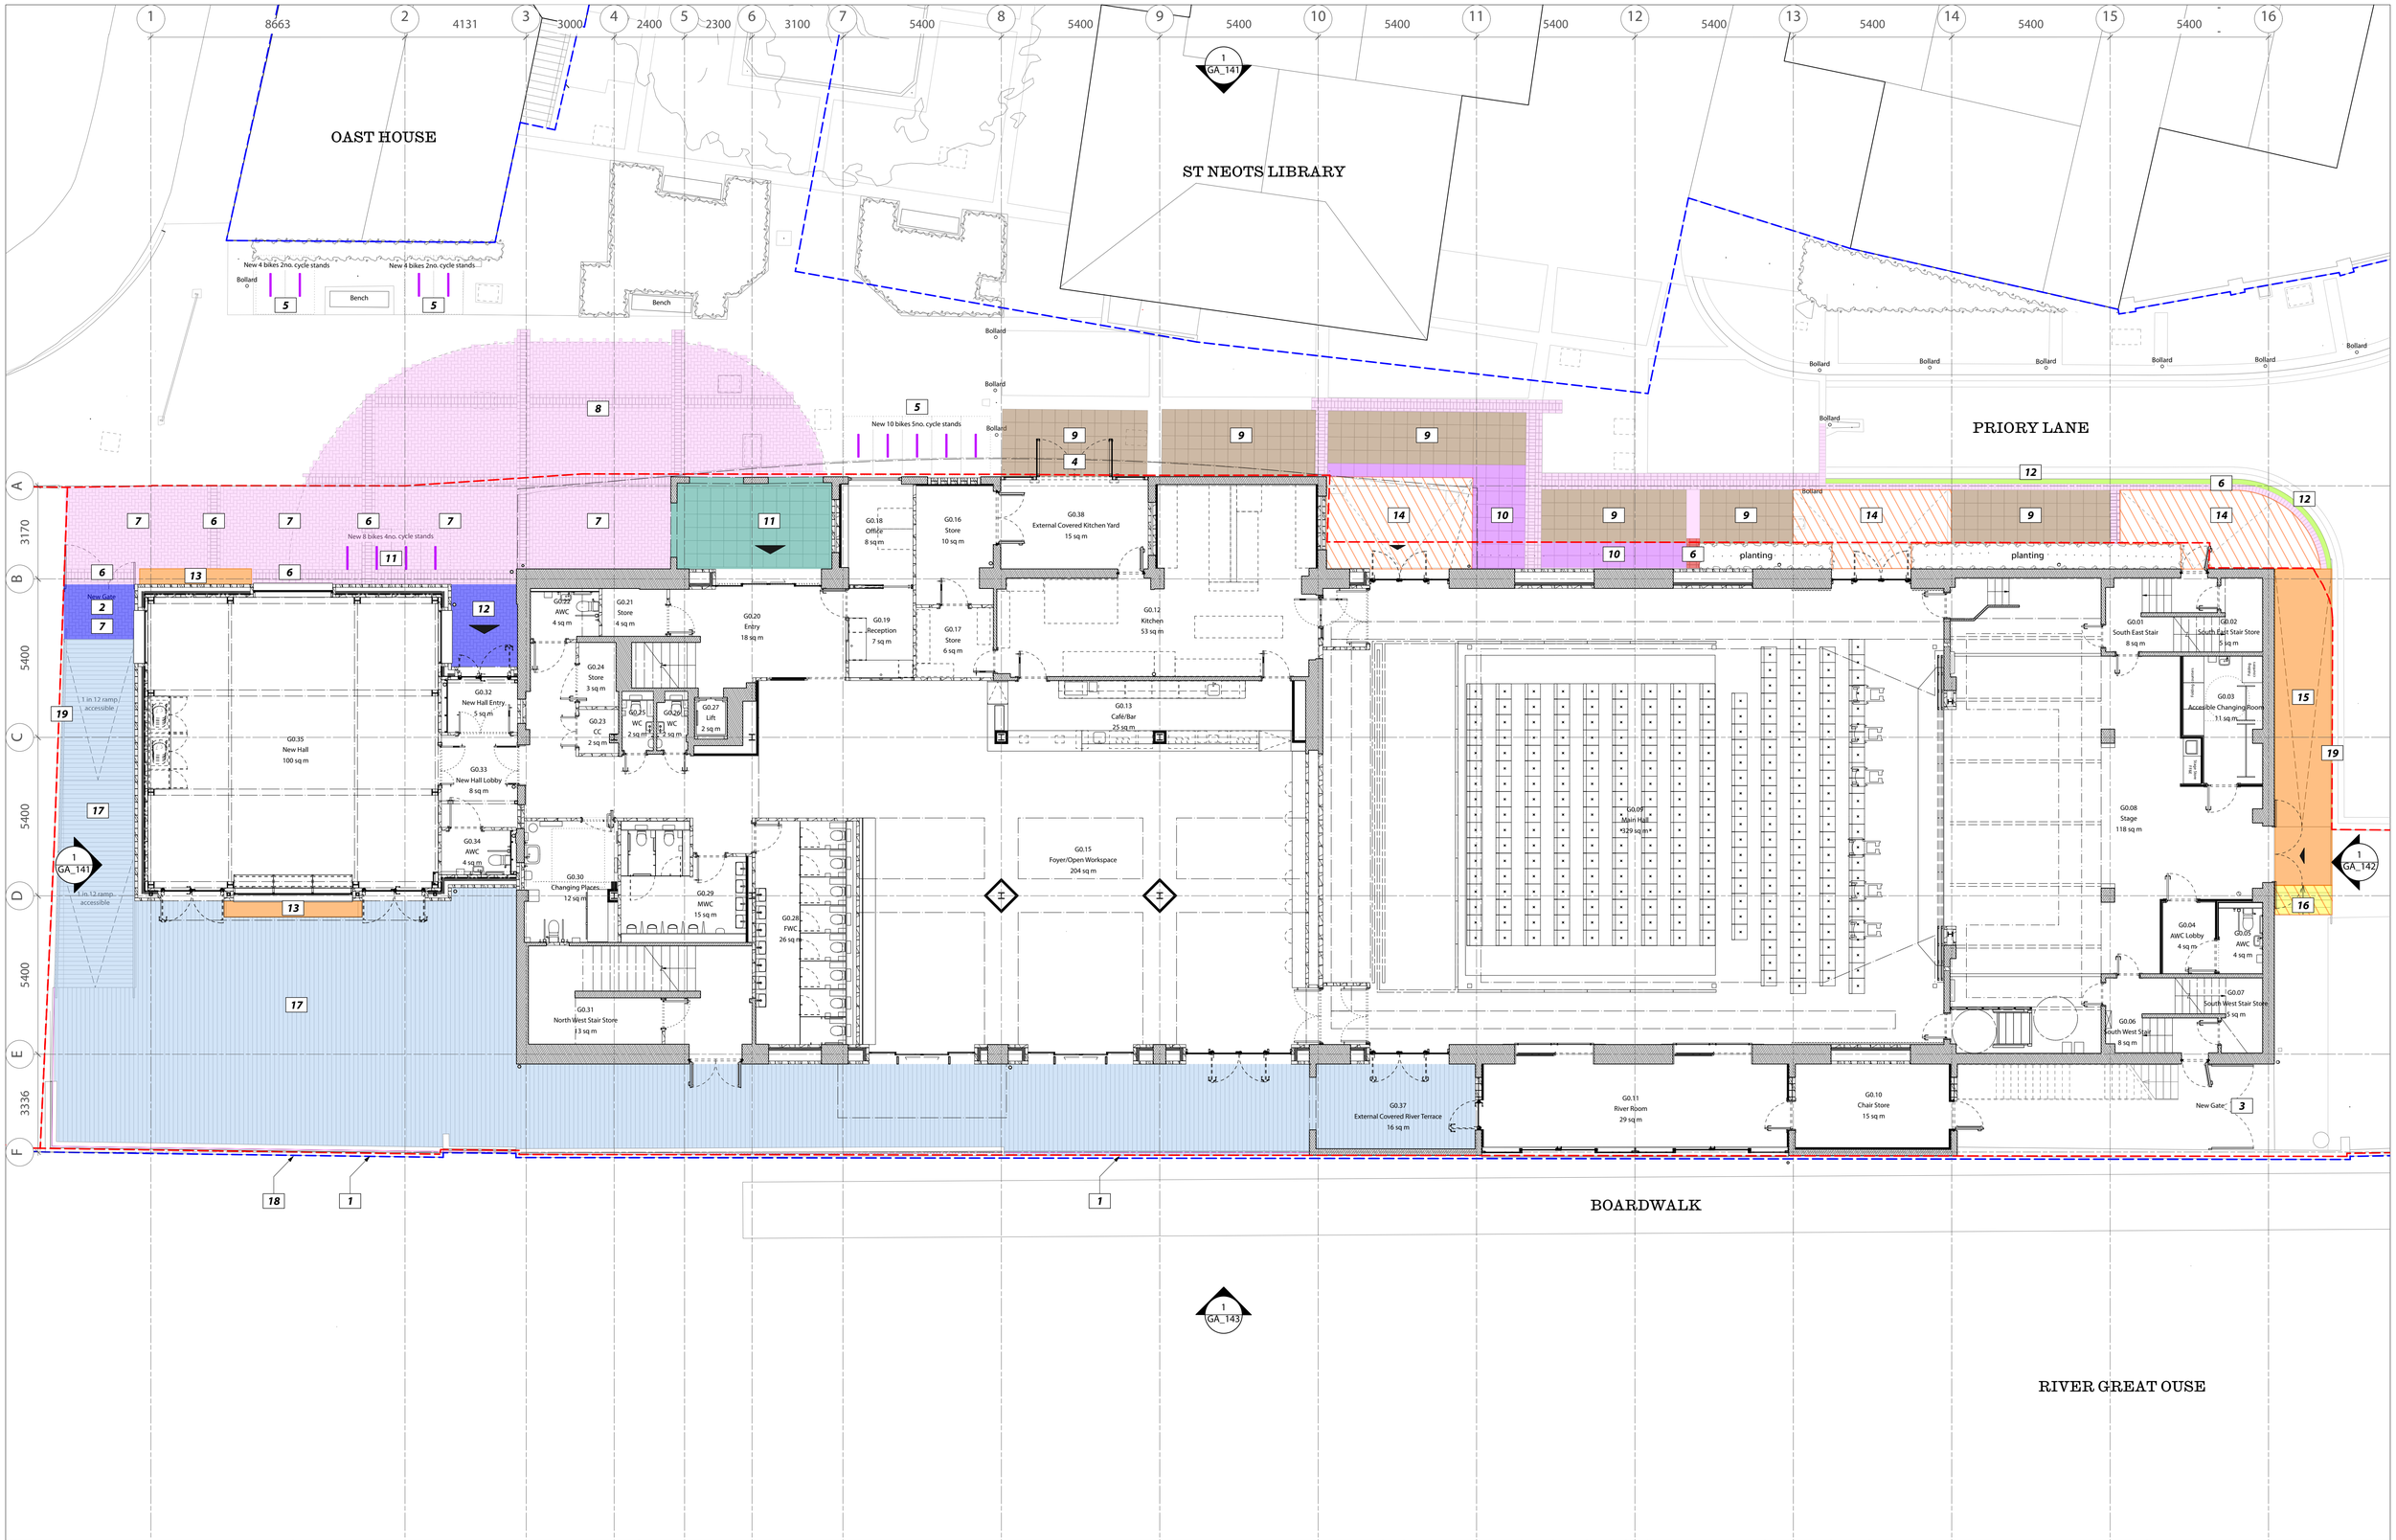


AOC

AOC Architecture Ltd
Unit 61, Regent Studios, 8 Andrews Road,
London E8 4QN
t. +44 20 7739 9950
www.theaoc.co.uk studio@theAOC.co.uk

SCALE

0 1 2 3 4 5 M

All dimensions in millimetres unless otherwise stated.
All dimensions to be checked on site.
Do not scale from this drawing except for planning purposes.
Any errors to be reported to the architect immediately.
Copyright reserved.

NOTES

ownership boundary

site boundary

No.	Revision / Issue	Drawn by	Checked by	Date
P1	Planning Condition Issue	AM	NS	28.02.25

Project Title

295 St Neots Priory Centre

Priory Lane, Saint Neots, PE19 2BH

Drawing Name	PROPOSED Condition 7C Diagram
Drawing Status	PLANNING
Scale	1:100 @ A1 / 1:200 @ A3
Drawing No.	295_SK250221_02
Rev.	P1