

Type 1_Unequal Leaf Metal Gate


Q40/570A
Refer to SCH_012 Landscaping Schedule for
further material details

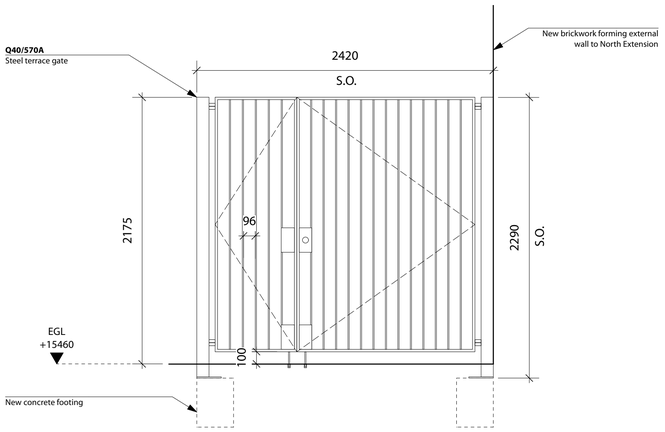


1 External Elevation
Scale: 1:25

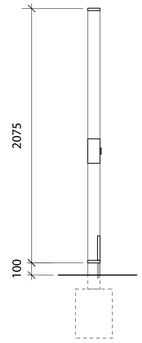

4 Section
Scale: 1:20

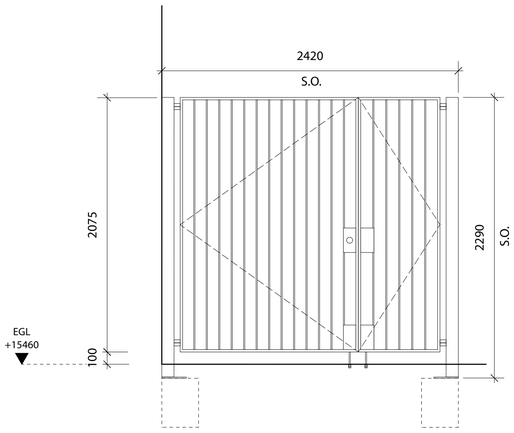


2 Internal Elevation
Scale: 1:25

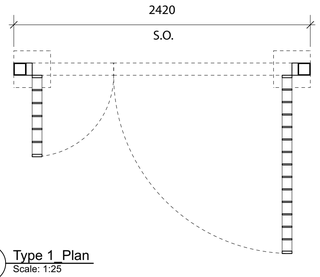


3 Type 1_Plan
Scale: 1:25

Type 02_Equal Leaf Metal Gate with Side Partition


Q40/570B
Refer to SCH_012 Landscaping Schedule for
further material details

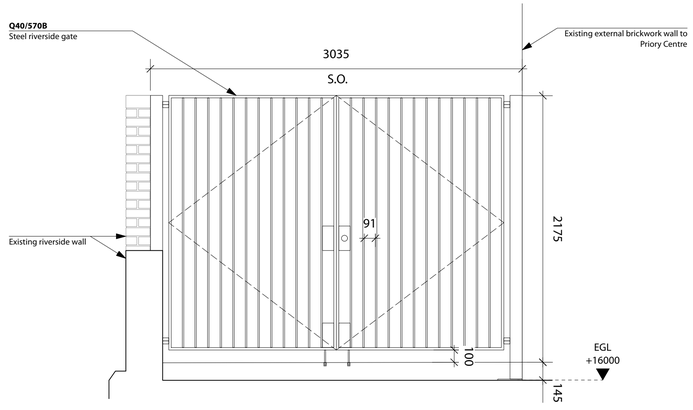


1 External Elevation 1
Scale: 1:25

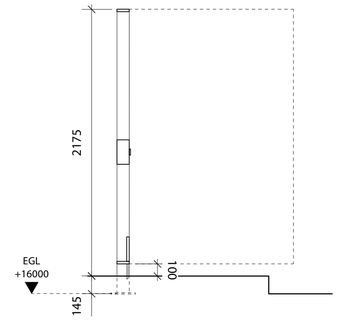


4 Section
Scale: 1:20

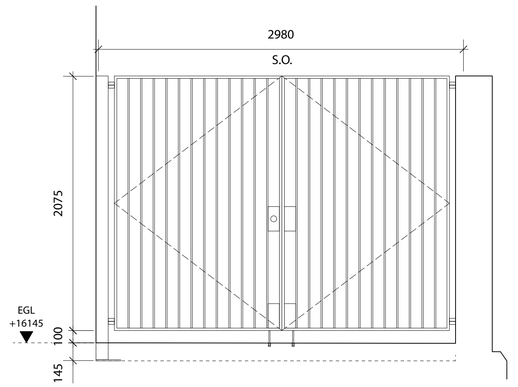

2 Internal Elevation
Scale: 1:25

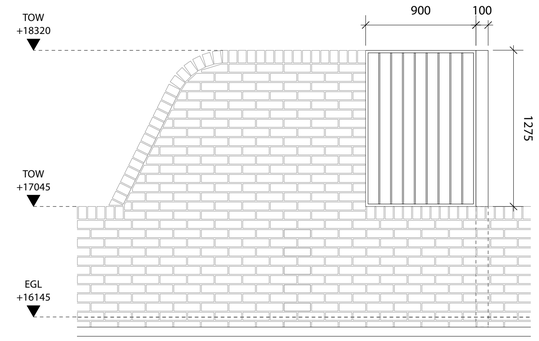

4 External Elevation 2
Scale: 1:20

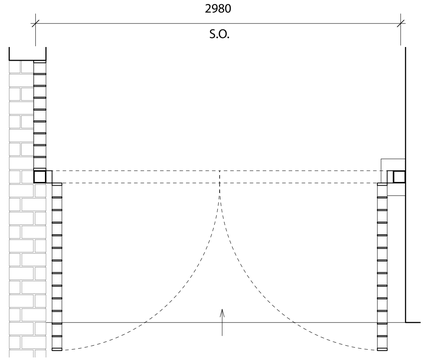

3 Type 2_Plan
Scale: 1:25

CDM DRA: Residual risk - GENERAL
1. Contractor to submit Method Statements / Risk Assessments for approval before work commences, including for works in confined spaces and adjacent to river.
2. Prevent trespass. The public are restricted from accessing the site at all times.
3. Extra care should be taken in regard to safety, access and security.
4. Establish control method for entry and direction once on site.
5. Interface with existing emergency procedures for fire or other emergency evacuation.
6. Install products as per manufacturers recommendations. Observe requirements for protective gloves or clothing. Observe safe methods of lifting and carrying. Ensure heavy objects are adequately supported.
7. Contractor to ensure protection of retained elements.
8. Provide secure storage compound.
9. All site operatives working 'at height' to be supplied with and instructed how to use appropriate safe equipment to prevent falls.
10. Rough, sharp or splintered finishes or edges could cause injury. Establish quality of finishes prior to PC.

AOC Architecture Ltd
Unit 61 Regent Studios, 8 Andrews Road
London, E8 4QN
t. +44 20 7739 9950
www.theaoc.co.uk studio@theAOC.co.uk

SCALE
0 0.5 1.0 1.5 2.0 2.5 M

All dimensions in millimetres unless otherwise stated.
All dimensions to be checked on site.
Do not scale from this drawing except for planning purposes.
Any errors to be reported to the architect immediately.
Copyright reserved.

NOTES
REFER TO 295_SCH_05_DOOR SCHEDULE FOR DETAILED INFORMATION

No.	Revision / Issue	Drawn by	Checked by	Date
P1	Planning Condition Issue	AM	NS	28.02.25
T3	Tender Issue	AM	NS	20.09.24
T2	T2 NOT ISSUED	-	-	-
T1	T1 NOT ISSUED	-	-	-

Project Title
295 St Neots Priory Centre
Priory Lane, Saint Neots, PE19 2BH

Drawing Name: Gate Types 1-2
Drawing Status: PLANNING
Scale: 1:25 @ A1 / 1:50 @ A3
Drawing No.: 295_AD_404
Rev.: P1