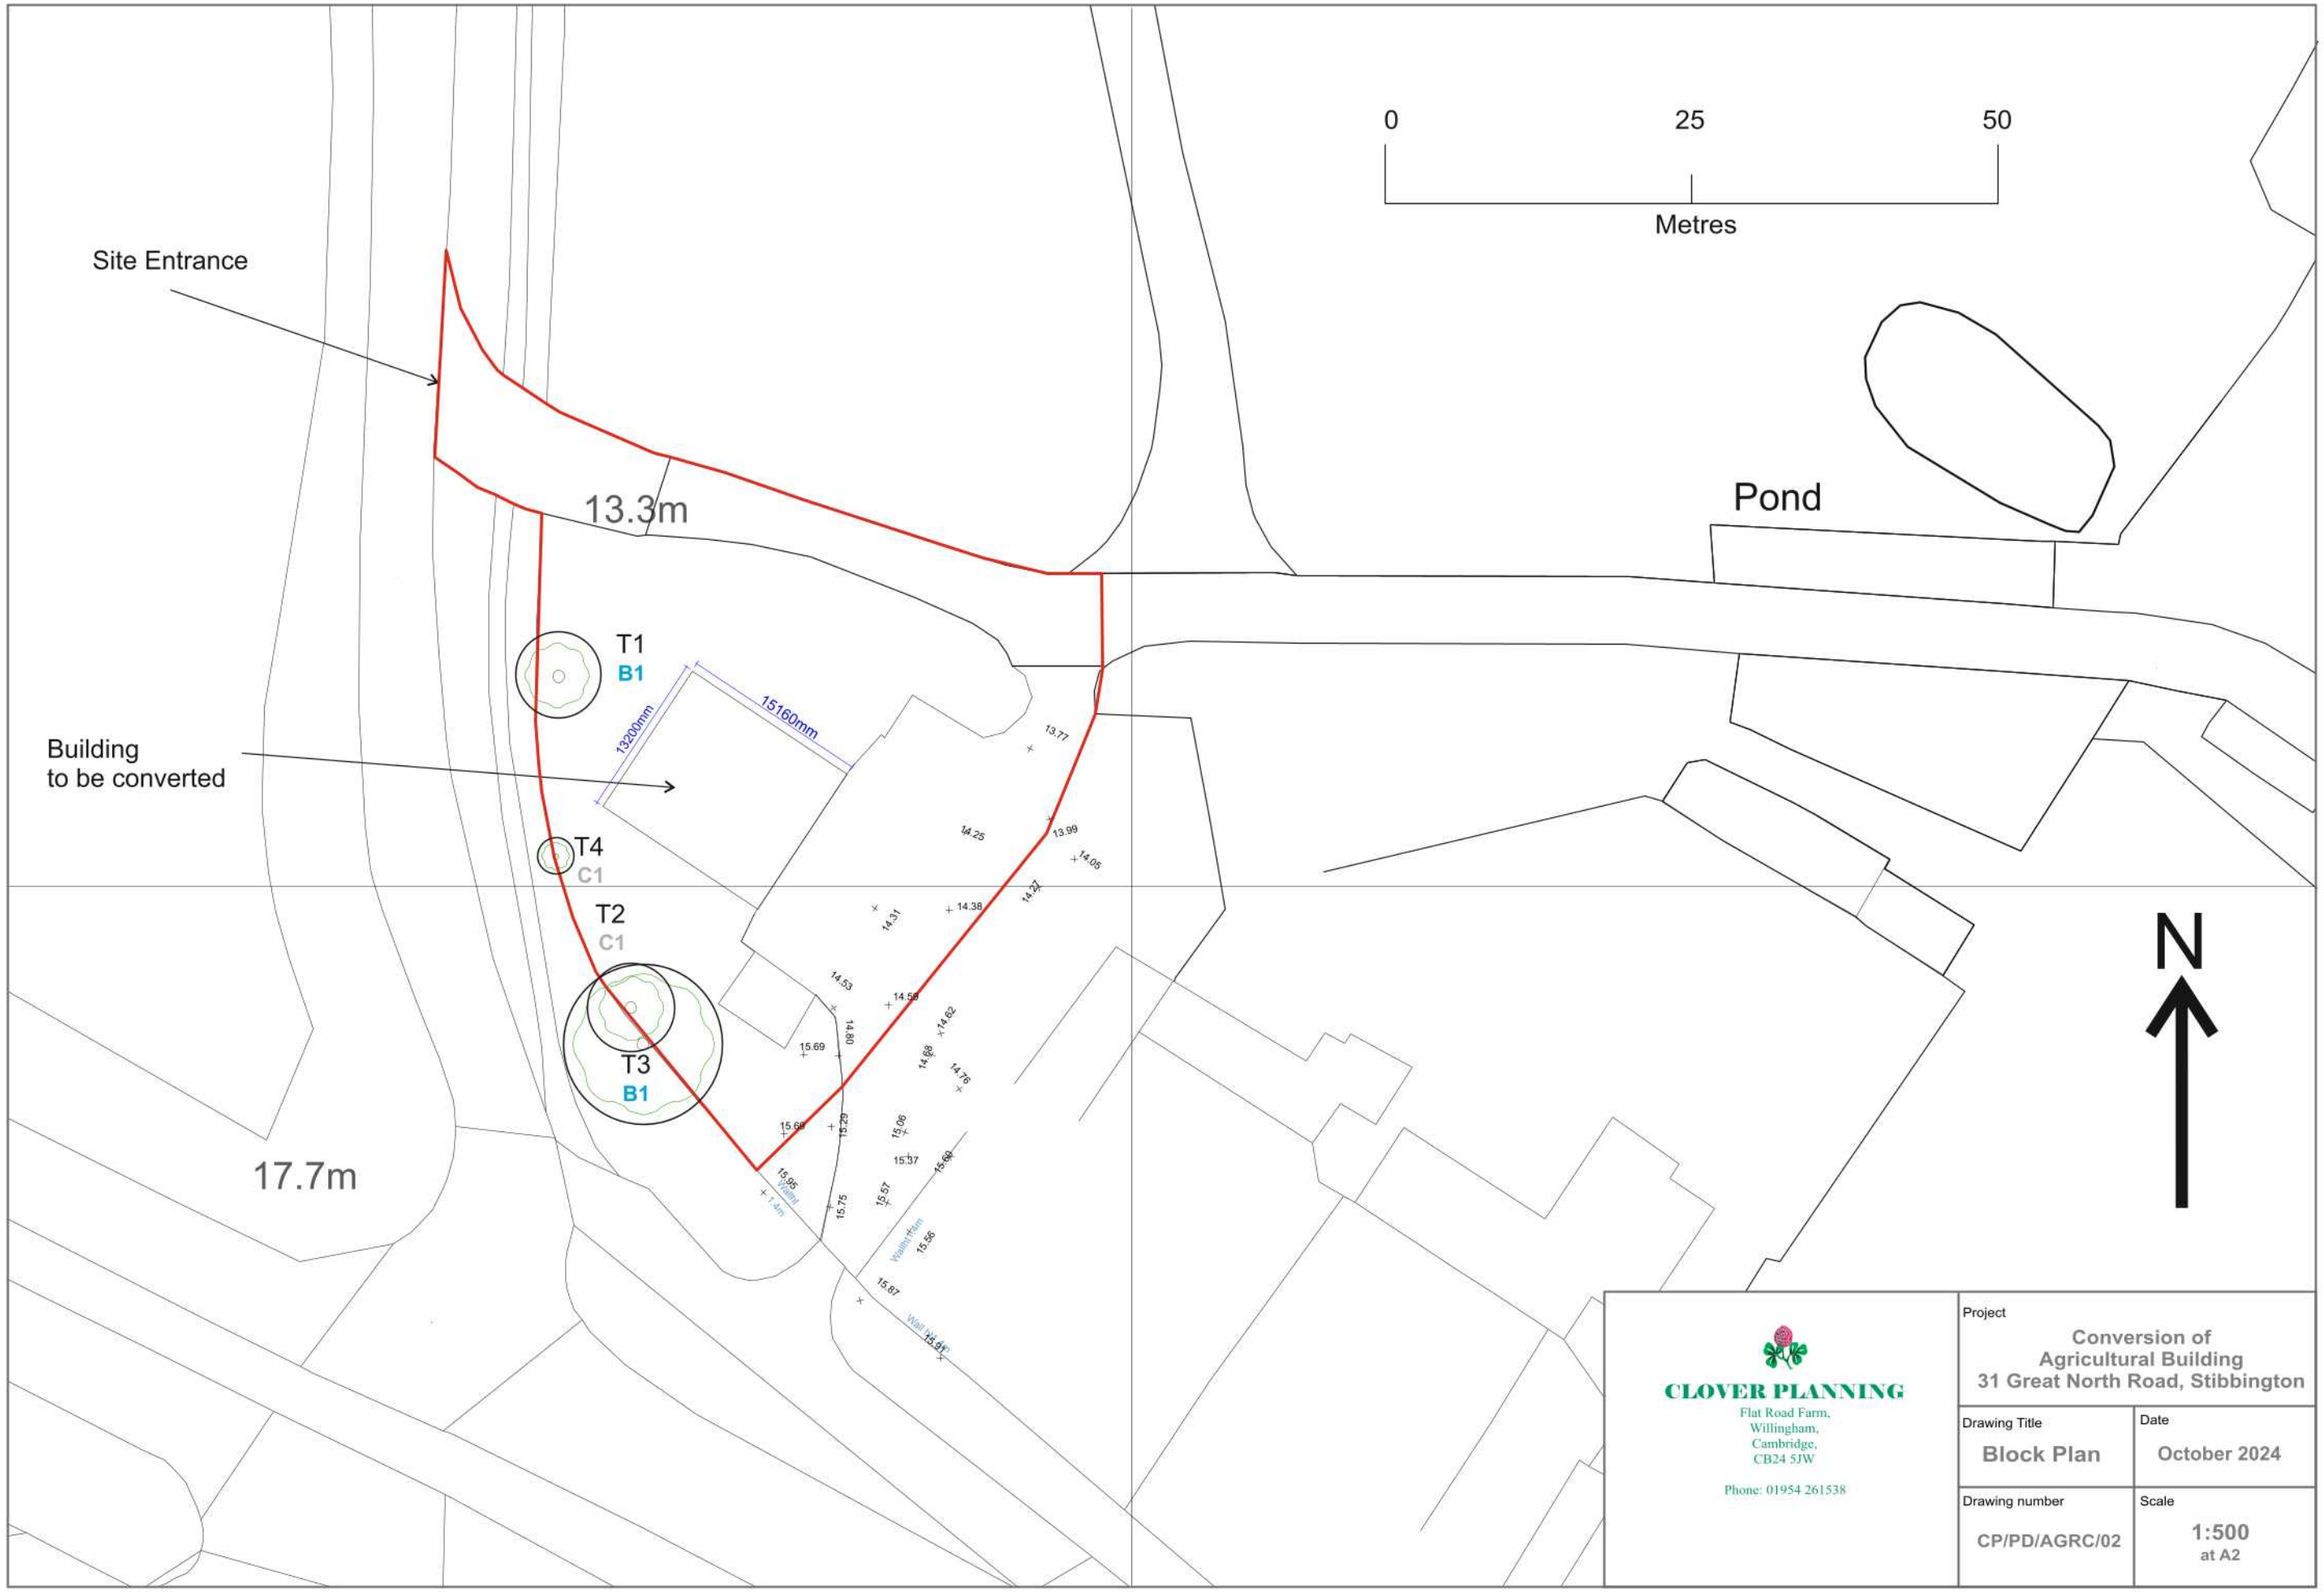


CLOVER PLANNING
Flat Road Farm,
Willingham,
Cambridge,
CB24 5JW

Phone: 01954 261538

Project: Conversion of Agricultural Building 31 Great North Road, Stibbington	
Drawing Title: Block Plan	Date: October 2024
Drawing number: CP/PD/AGRC/02	Scale: 1:500 at A2