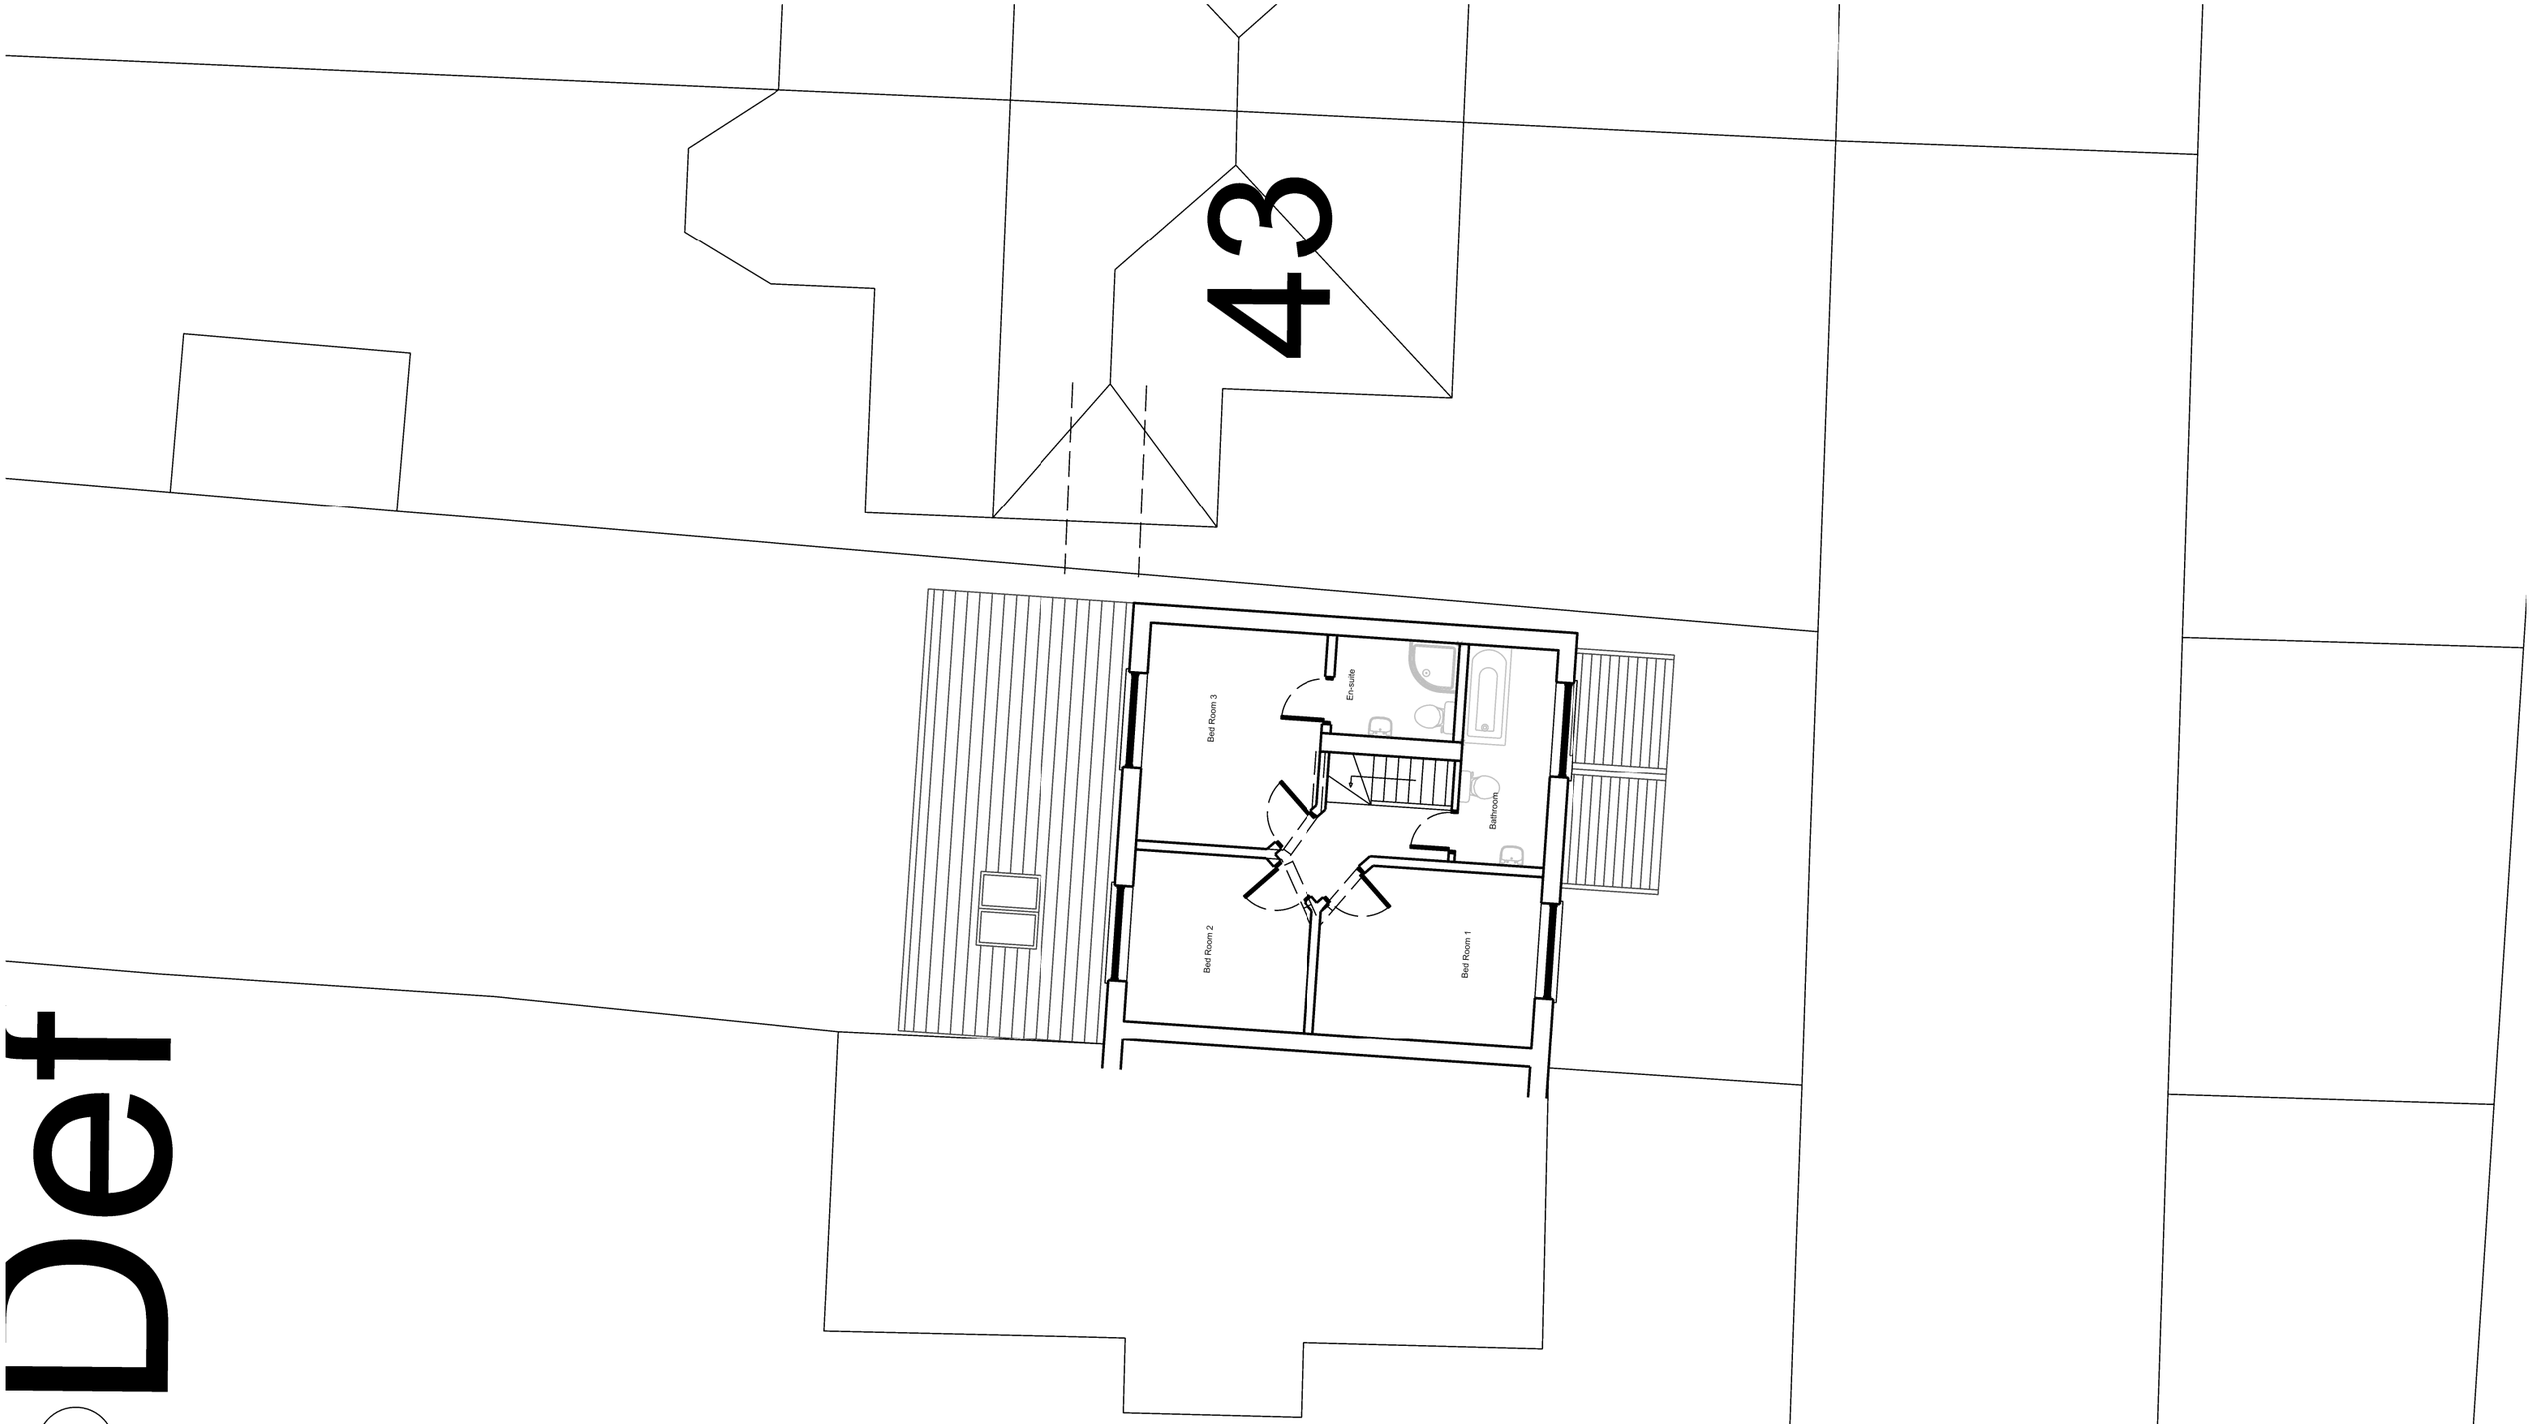


Notes

Do not scale from drawing **UNLESS FOR PLANNING PURPOSES**

Use figured dimensions only

All Dimensions to be checked anc confirmed by the contractor/ builder on site

DATE	REV	DWN	Description
16/05/2023	_	KM	Issued for Discussion
22/05/2023	A	KM	Floor plan updated to clients comments
07/06/2023	B	KM	Issued for planning
25/07/2023	C	KM	Site Location Updated

DATE	REV	DWN	Description

N

0m 1m 3m 5m

Scale Bar - 1:100 @ A3

CLIENT

Mr Coskun

PROJECT

41 London Road

ARCHITECT
Phi Architectural Design ltd (PAD)
PHI ARCHITECTURAL DESIGN
e-mail: ken.mwaniki@phiarchitecturaldesign.com
Tel: +44 7809575090

Drawing
Proposed First Floor Plan

Descripion
PLANNING

Scale(s)	Date	Drawn
1:100 @ A3	May 2023	KM

Job No	Drawing No	Revision
146	A_103	C