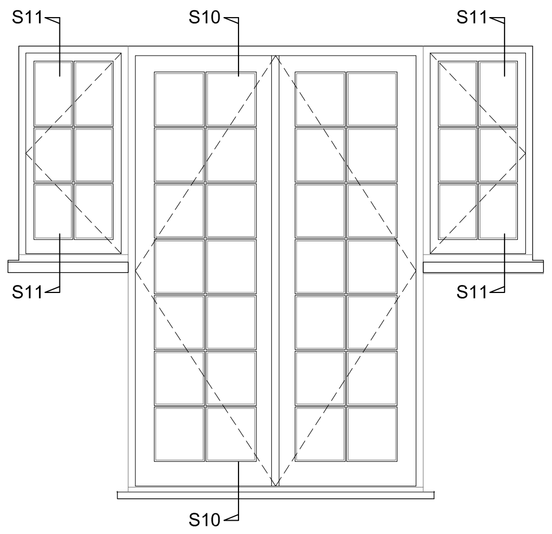

ELEVATION

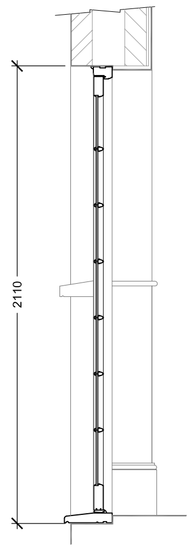

SECTION S10 - S10

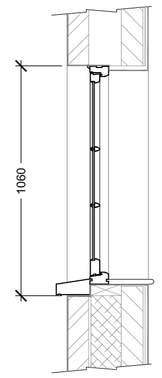

SECTION
S11 - S11

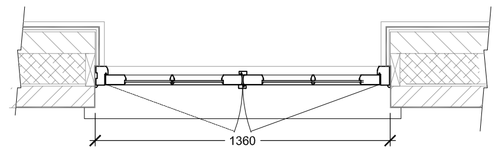

PLAN AT DOOR LEVEL

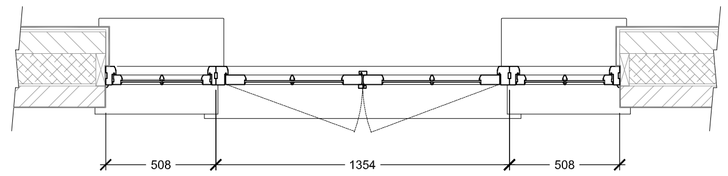

PLAN AT WINDOW LEVEL

DG-03 + 04

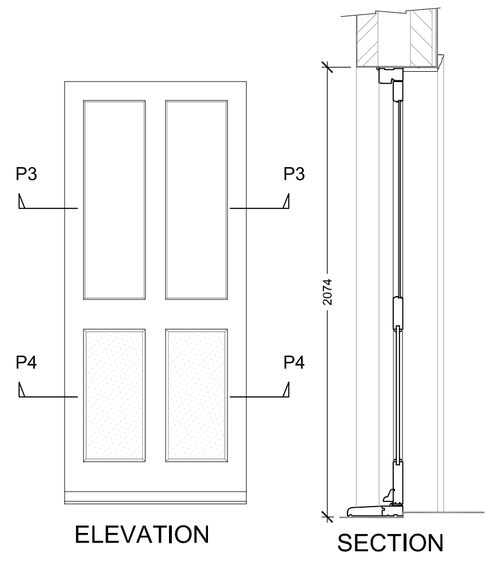

ELEVATION

SECTION



PLAN P3-P3

PLAN P4-P4

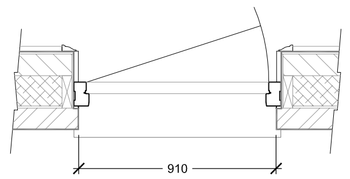

PLAN

DG-05

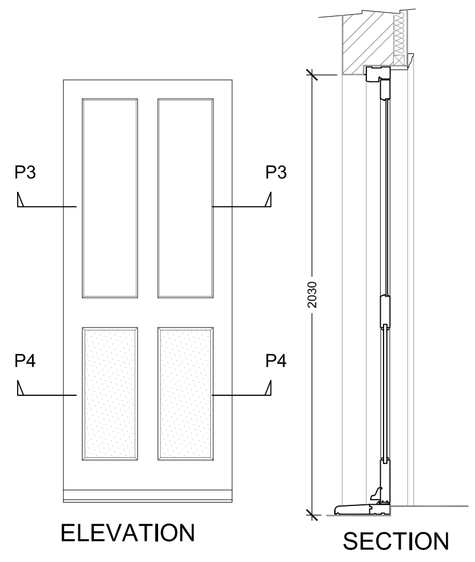

ELEVATION

SECTION

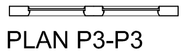

PLAN P3-P3

PLAN P4-P4

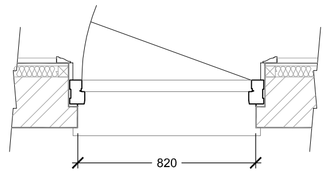

PLAN

DG-06

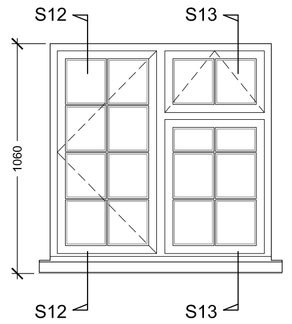

ELEVATION

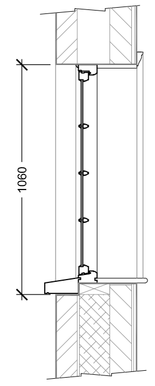

SECTION
S12 - S12

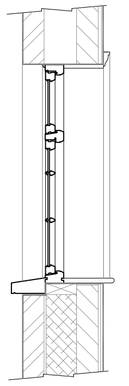

SECTION
S13 - S13

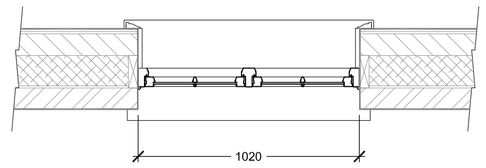

PLAN

WG-10

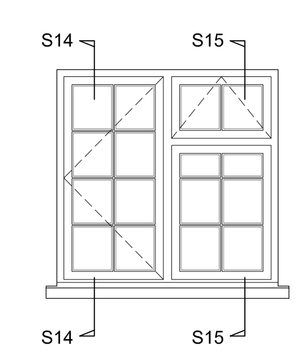

ELEVATION

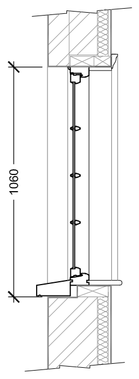

SECTION
S14 - S14

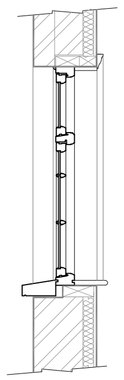

SECTION
S15 - S15

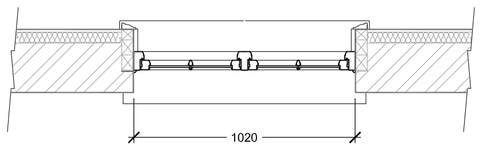

PLAN

WG-11

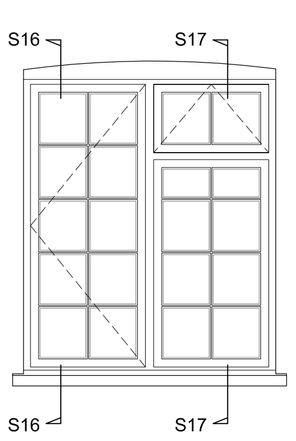

ELEVATION

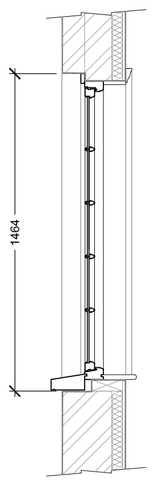

SECTION
S16 - S16

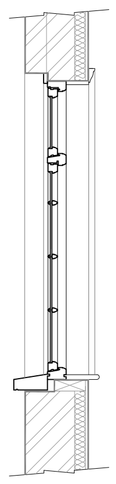

SECTION
S17 - S17

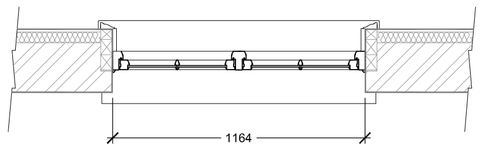

PLAN

WG-12

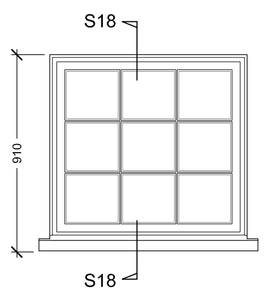

ELEVATION

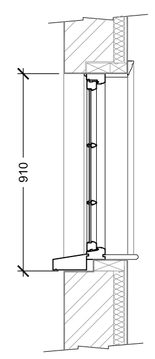

SECTION
S18 - S18

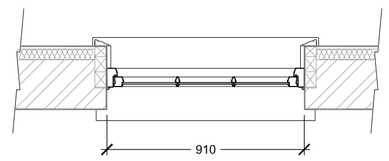

PLAN
FIXED SASH

WG-13

0 1 2m

SCALE 1:20 @ A1

-

REVISIONS

COOK & COOK
2 WATER LANE
OAKINGTON
CAMBRIDGE
CB24 3AL
Tel : 01223 234849
Email : info@cookandcook.co.uk

Project
STONELY HOUSE
37 - 41 MAIN ROAD
STONELY, ST NEOTS PE19 5EH

For Tom Salkield

Drawing
PROPOSED EXTERNAL JOINERY
WINDOWS WG-10 - 13
DOORS DG-03, 04, 05, 06

Date
Nov 2024

Scale
1:20

Drawn by
MH

Drawing no
S667-DC-08

Revision
-

Checked by
-

File ref