

ELEVATION

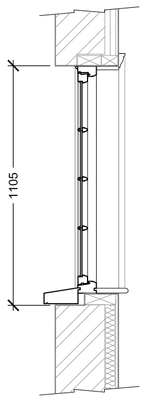

SECTION
S25 - S25

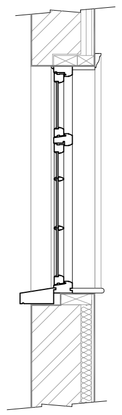

SECTION
S26 - S26

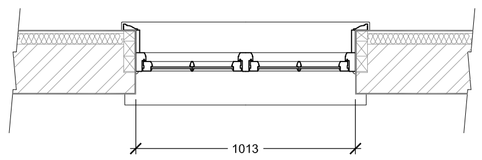

PLAN

WF-06 + 07

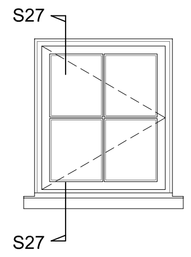

ELEVATION

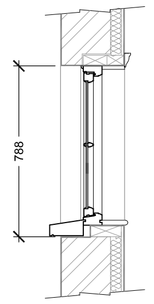

SECTION
S27 - S27

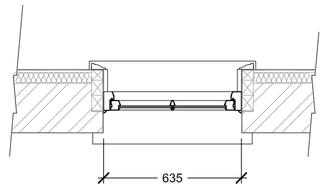

PLAN

WS-01

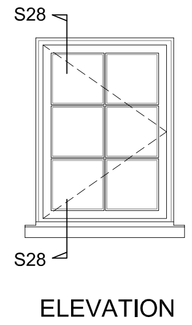

ELEVATION

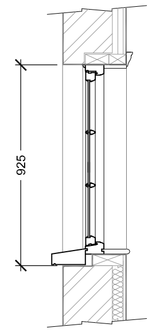

SECTION
S28 - S28

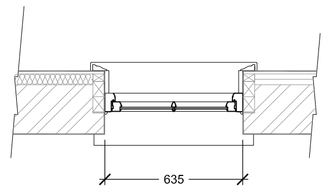

PLAN

WS-02

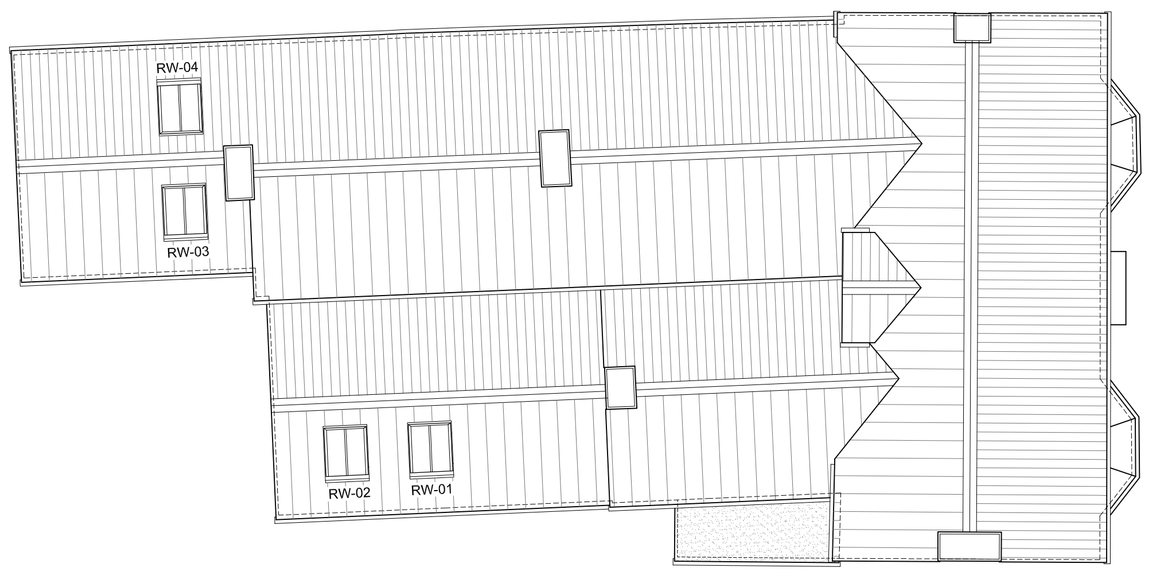

ROOF PLAN 1:80

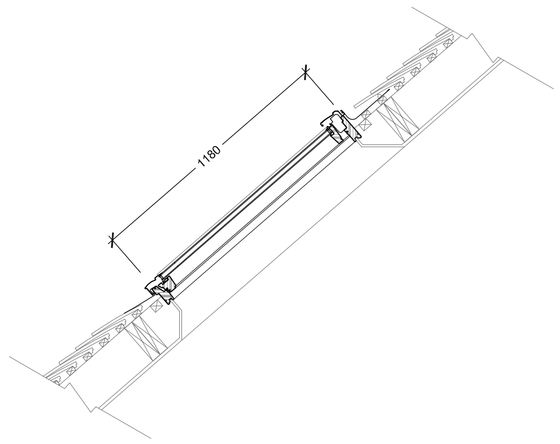

VERTICAL SECTION V1-V1

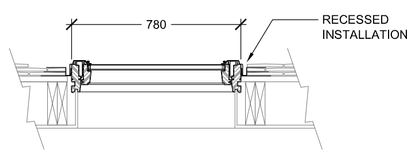

HORIZONTAL SECTION V2-V2

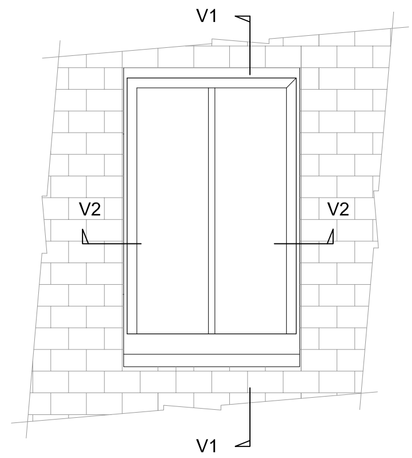

ELEVATION

VELUX CONSERVATION WINDOW REF MK06
WITH CENTRAL GLAZING BAR

ROOF WINDOWS
WR-01, 02, 03 + 04
1:20

0 1 2m

SCALE 1:20 @ A1

-

REVISIONS

COOK & COOK
2 WATER LANE
OAKINGTON
CAMBRIDGE
CB24 3AL
Tel : 01223 234849
Email : info@cookandcook.co.uk

Project
STONELY HOUSE
37 - 41 MAIN ROAD
STONELY, ST NEOTS PE19 5EH

For Tom Salkield

Drawing
PROPOSED EXTERNAL JOINERY
WINDOWS WF-06 + 07, WS-01 + 02
ROOF WINDOWS WR-01, 02, 03 + 04

Date
Nov 2024

Scale
1:80, 1:20

Drawn by
MH

Drawing no
S667-DC-10

Revision
-

Checked by
-

File ref