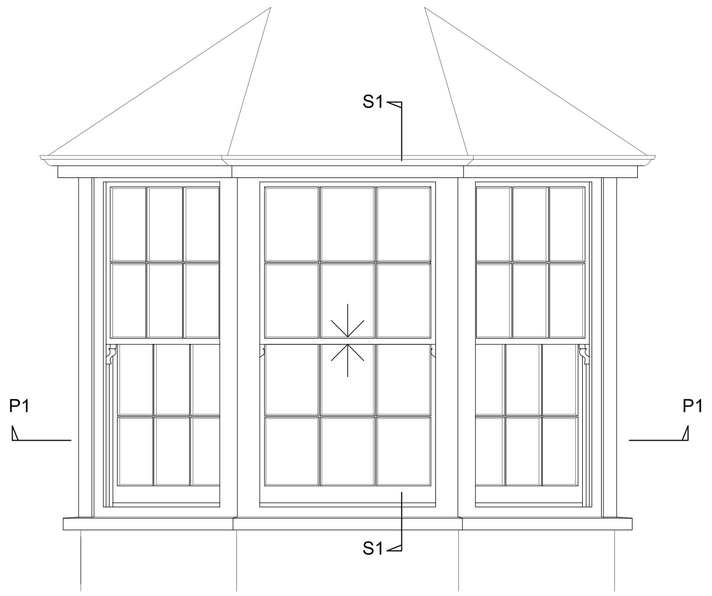

FRONT ELEVATION

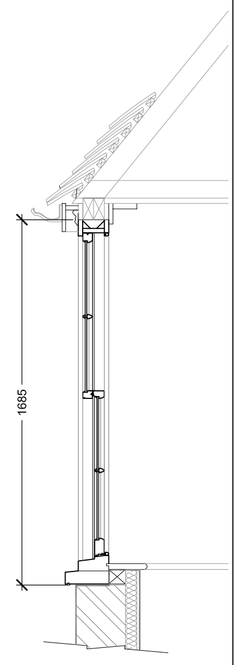

SECTION S1-S1

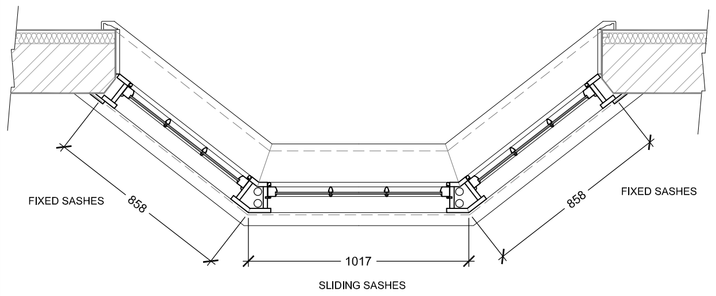

PLAN P1-P1

WG-01 + 02

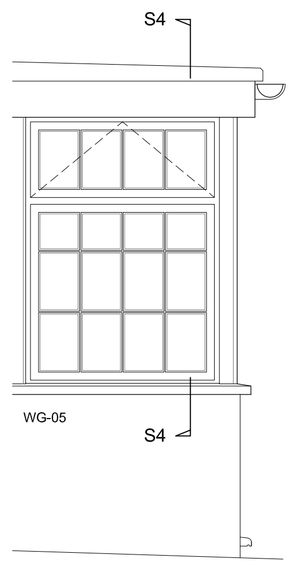

SIDE ELEVATION

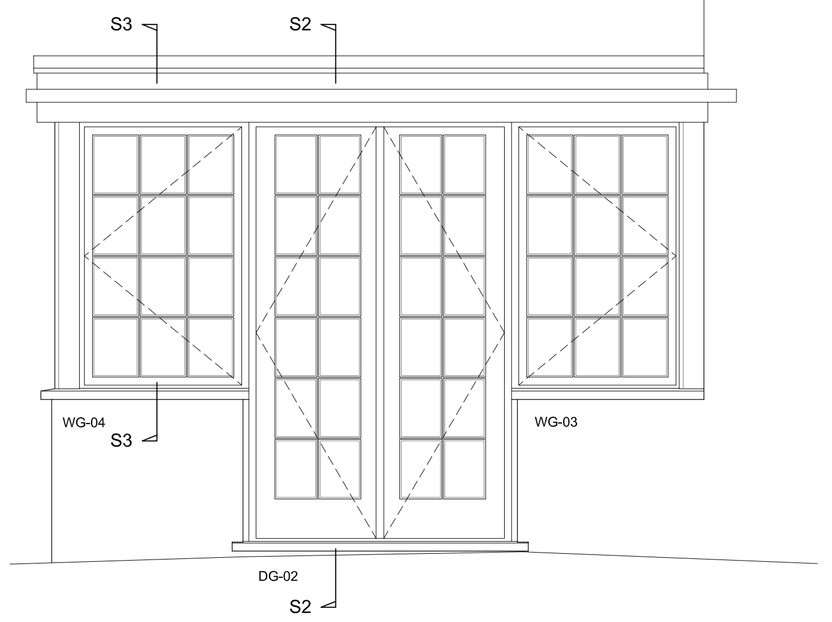

FRONT ELEVATION

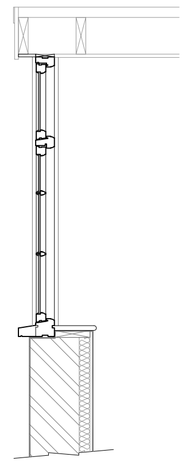

SECTION S4-S4

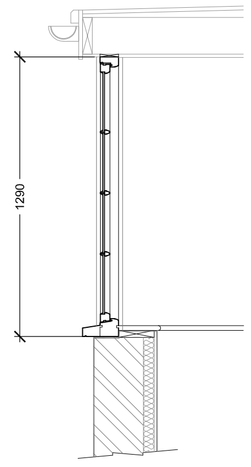

SECTION S3-S3

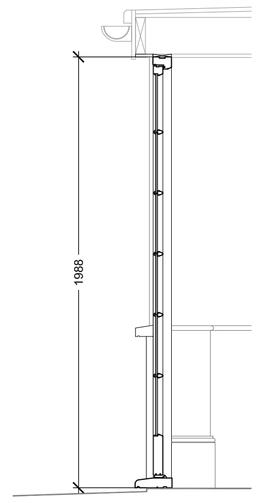

SECTION S2-S2

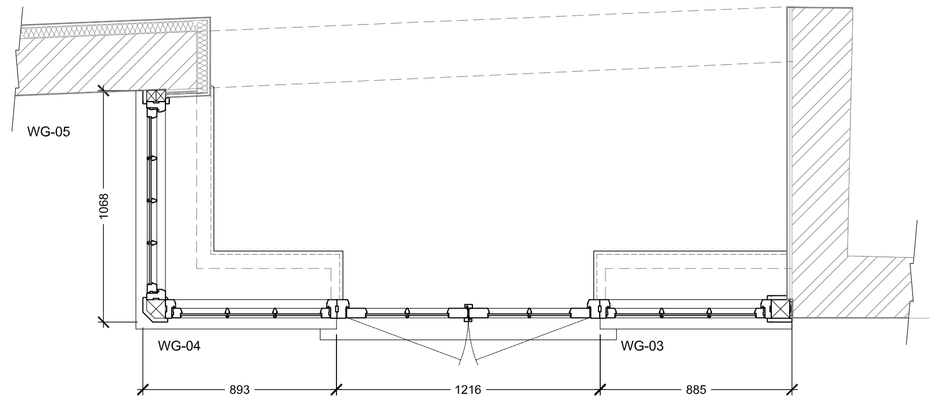

PLAN AT WINDOW LEVEL

WG-03, 04 + 05, DG-02

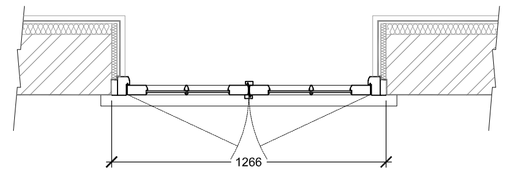

PLAN OF DOORS

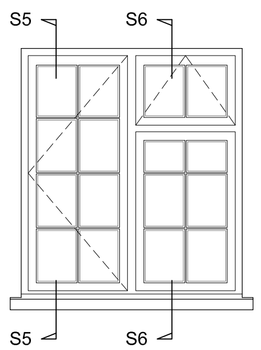

ELEVATION

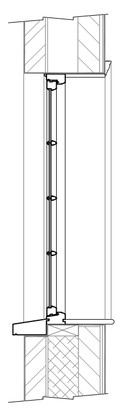

SECTION S5-S5

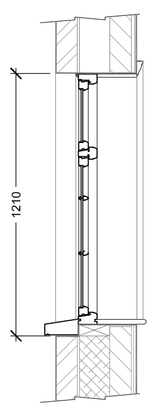

SECTION S6-S6

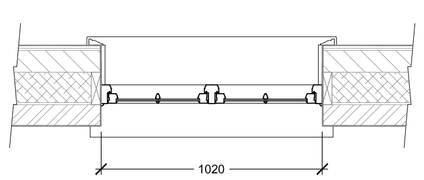

PLAN

WG-06

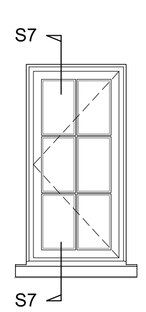

ELEVATION

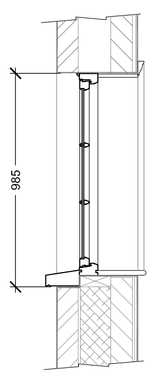

SECTION S7-S7

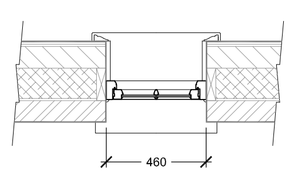

PLAN

WG-07 + 08

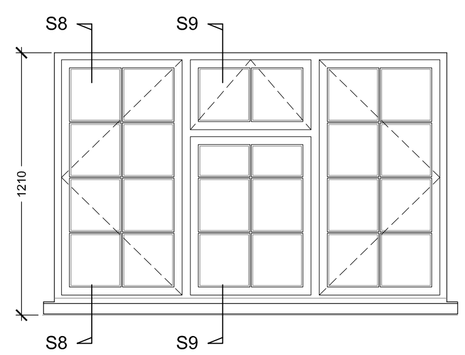

ELEVATION

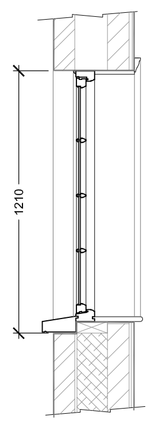

SECTION S8-S8

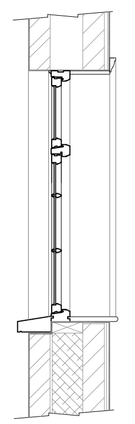

SECTION S9-S9

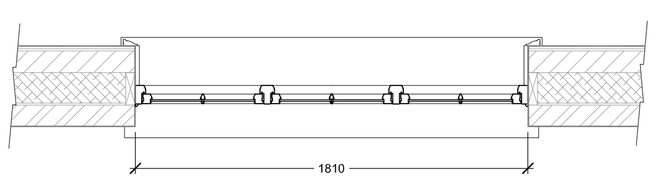

PLAN

WG-09

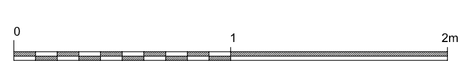

SCALE 1:20 @ A1

-

REVISIONS

COOK & COOK
2 WATER LANE
OAKINGTON
CAMBRIDGE
CB24 3AL
Tel : 01223 234849
Email : info@cookandcook.co.uk

Project
STONELY HOUSE
37 - 41 MAIN ROAD
STONELY, ST NEOTS PE19 5EH

For Tom Salkield

Drawing
PROPOSED EXTERNAL JOINERY
WINDOWS WG-01 - 09
DOOR DG-02

Date
Nov 2024

Scale
1:20

Drawn by
MH

Drawing no
S667-DC-07

Revision
-

Checked by
-

File ref