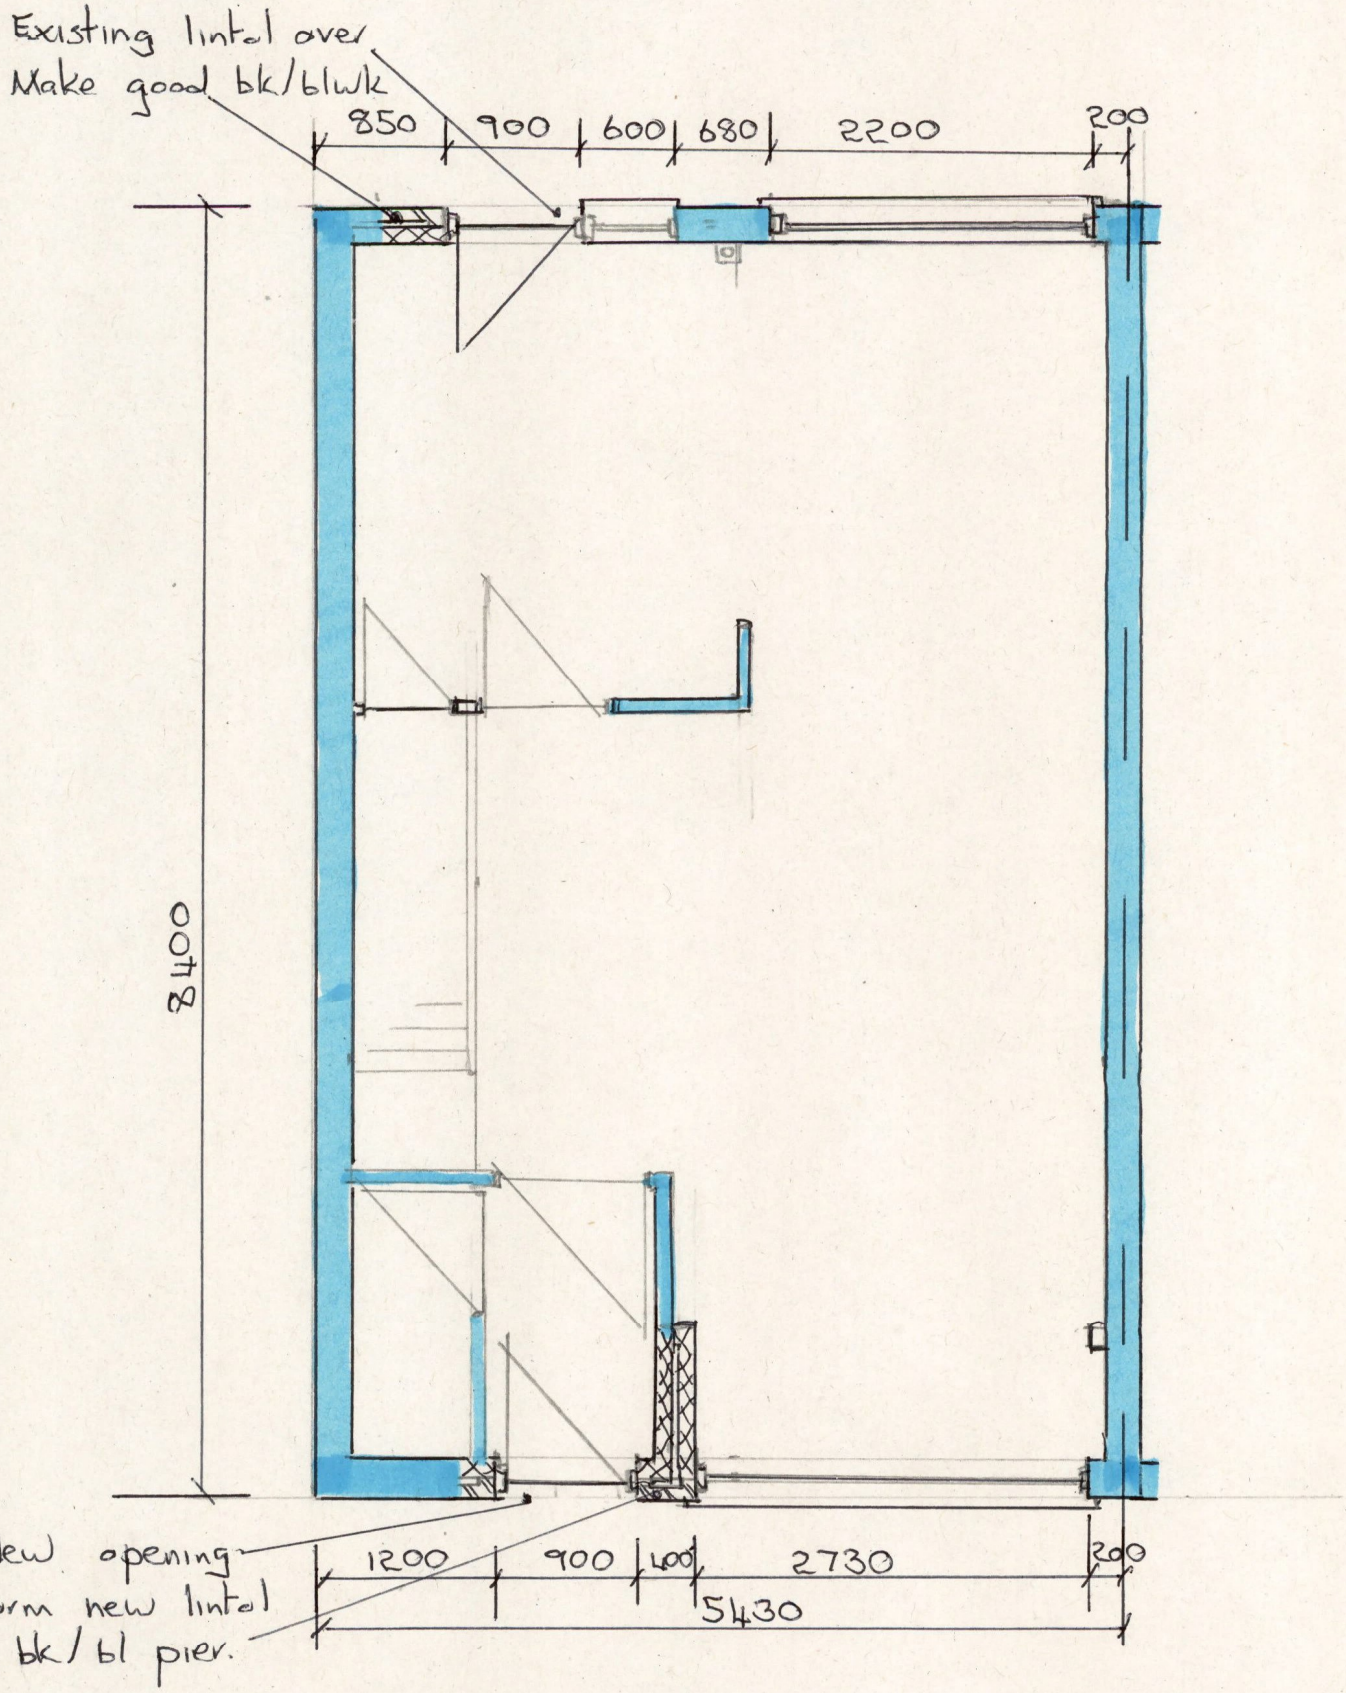


Refer to Alteration works - Ground floor plan rev A for Full scope of works.

SCALE 1:50

PROPOSED GROUND FLOOR PLAN

2 FROBISHER CLOSE

HUNTINGDON PE29 1RS