
USE FIGURED DIMENSIONS ONLY
DO NOT SCALE

NOTES

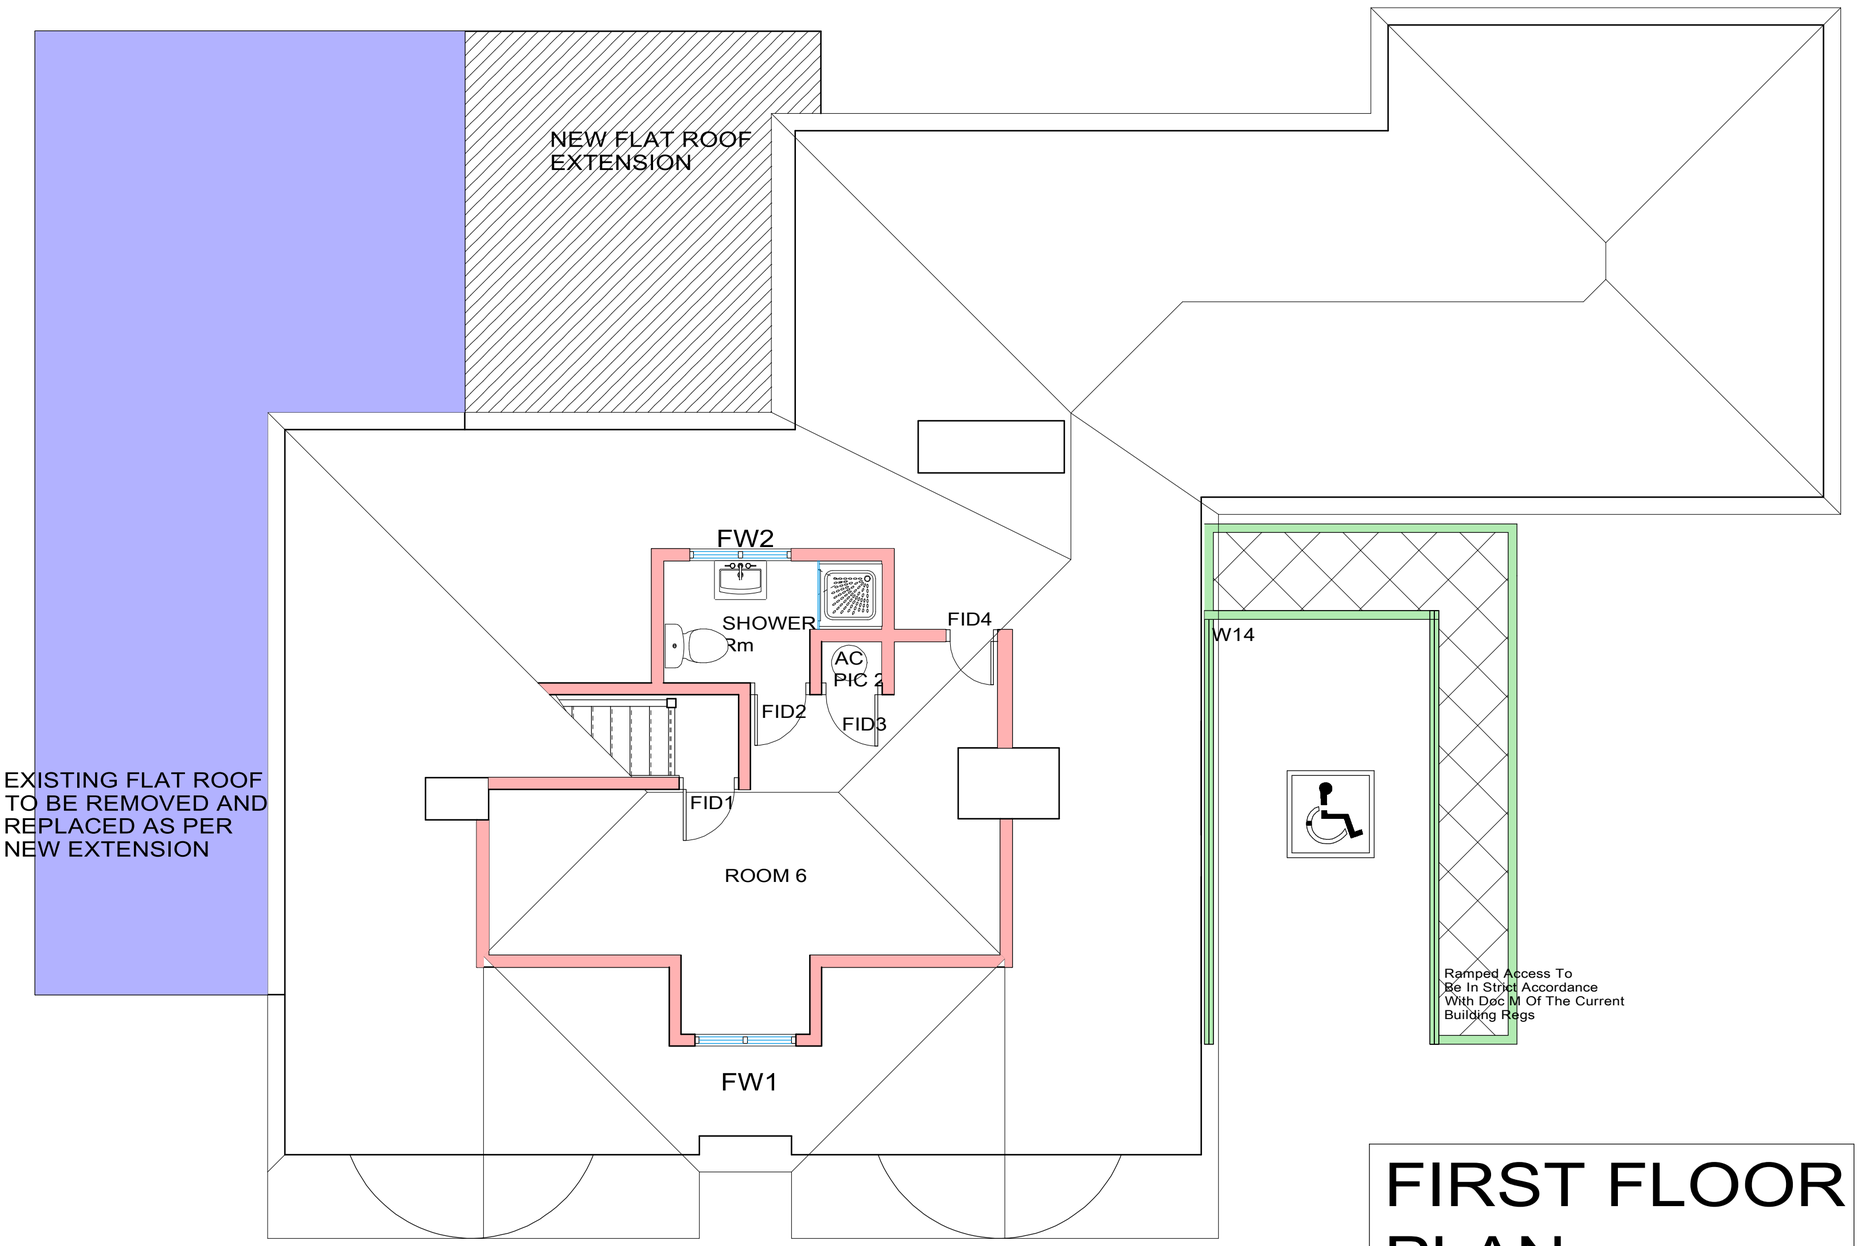

DOOR & WINDOW DETAILS

Oppening no	Structural Size	Lintel L1/S	Locking System	Door/window Type
FW1	Existing	Dormer		Room 6
W2	Existing	Dormer		Shower Rm
FID1	Existing	Existing		
FID2	Existing	Existing		Shower Rm
FID3	Existing	Existing		AC

ALL WINDOWS TO BE SITE MEASURED PRIOR TO MANUFACTURE
1.5 Pairs Of 3inch Hinges Per Door
5 Leaver Locks To External Doors + security Locks top & Bottom
All Windows To Have Security Locks.
All Bedroom Windows To Conform To Current Br Requirement For Fire Escape

FIRST FLOOR PLAN

CLIENT

Peterborough LIMITED
Vivacity Culture ARAGON direct services
Peterborough Limited registered in England and Wales. Registered address Town Hall, Bridge Street, Peterborough PE1 1HF. Company Number 11493249 | VAT Reg. 313958294
Commercial recycling and waste collection - contact us to discuss your business needs.

DRAWING TITLE

PROPOSED FIRST FLOOR PLAN

SCALE	1-50
DATE	JULY 2024
DRAWN BY	S.Andrews

JOB NO.	PLOT NO.	SHEET NO.	REV
SA/BHS/35/23		A2/BR/FF/03	

1:50 0 3.0

B&H SERVICES GROUP LIMITED
Electrical
Fire & CCTV
PV & Renewables
EV Charging
01733 637421
info@bhs.group