

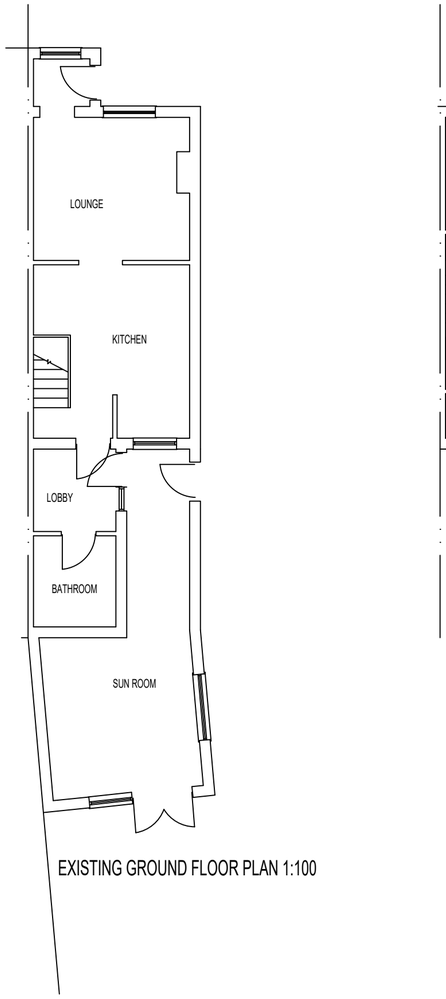



EXISTING GROUND FLOOR PLAN 1:100

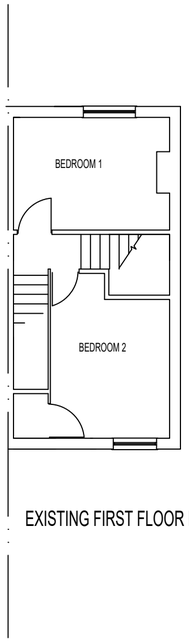

EXISTING FIRST FLOOR PLAN 1:100

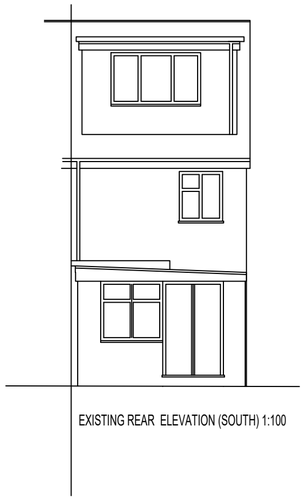

EXISTING REAR ELEVATION (SOUTH) 1:100

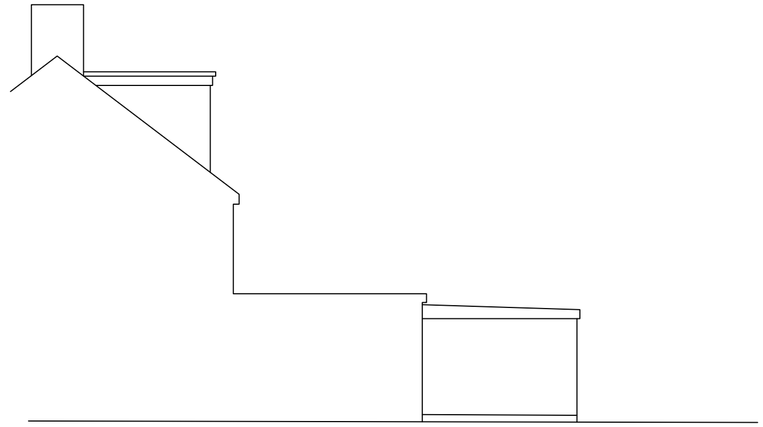

EXISTING SIDE ELEVATION (WEST) 1:100



EXISTING SIDE ELEVATION (EAST) 1:100

0 1 2 3 4 5m Scale bar 1:100

M.A.P.design
Architectural Services
Email: tonymap1@yahoo.co.uk
Tel: 07711537799

Project: Single storey rear extension
Address: 25 Main Street Yaxley Peterborough PE7 3LZ

Drawn: TP	**Scale: 1:100**
Revision:	**Existing Layouts 001**

Paper size: A2