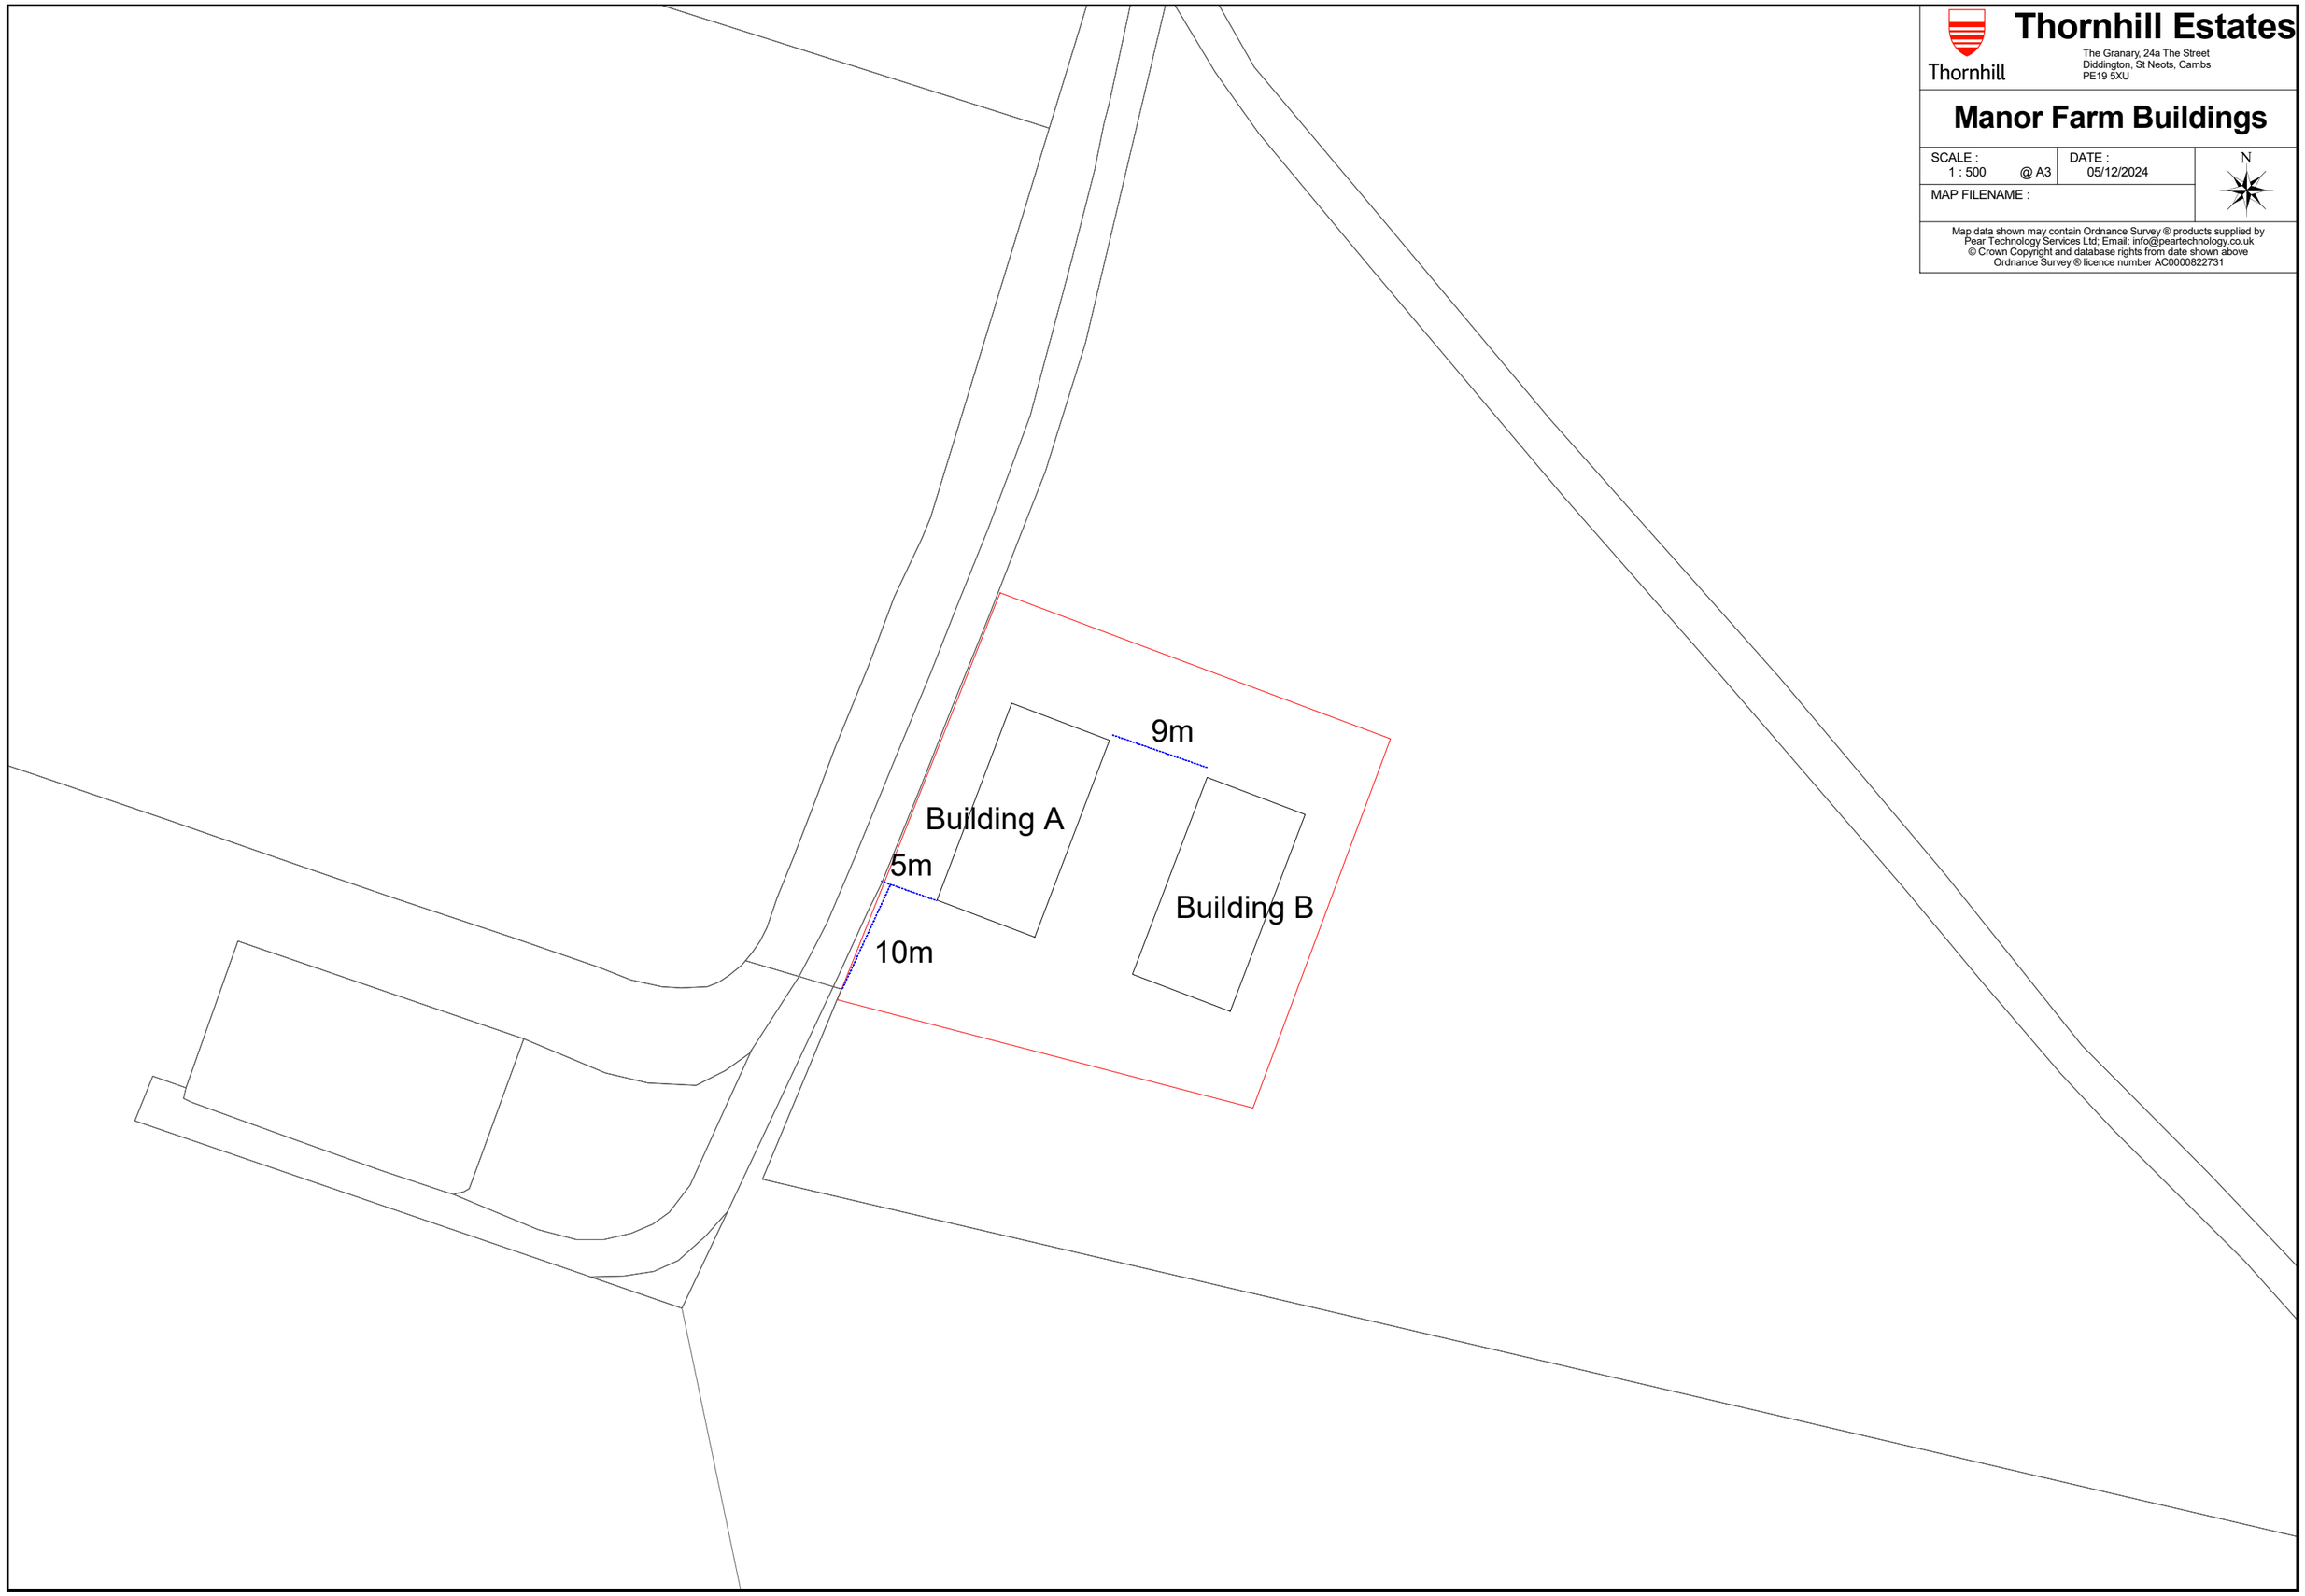

Thornhill Estates

The Granary, 24a The Street
Diddington, St Neots, Cambs
PE19 5XU

Manor Farm Buildings

SCALE :	DATE :
1 : 500 @ A3	05/12/2024
MAP FILENAME :	

N

Map data shown may contain Ordnance Survey ® products supplied by Pear Technology Services Ltd; Email: info@peartechnology.co.uk
© Crown Copyright and database rights from date shown above
Ordnance Survey ® licence number AC0000822731