
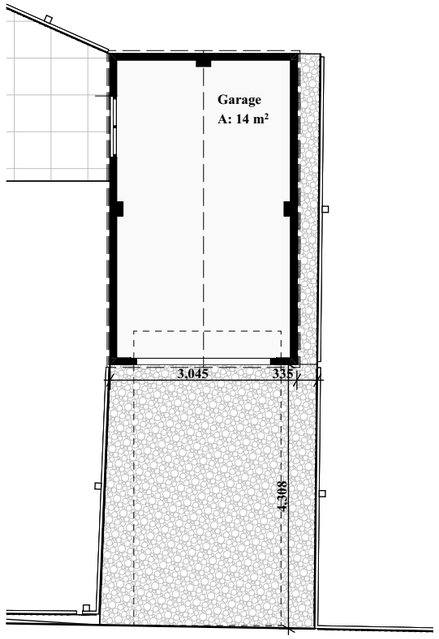


1:100 Existing Ground Floor Plan

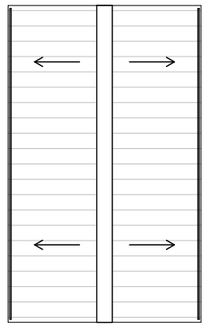


1:100 Existing Roof Plan

Materials Key:


1. New Brick to match existing
2. New timber/composite door to match existing
3. Rainwater goods: black UPVC to match existing
4. New slate/slate composite tiles




1:200 Existing Site Plan

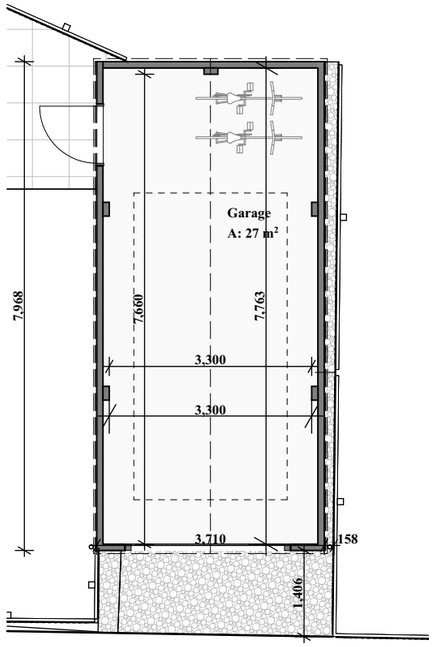


1:100 Proposed Ground Floor Plan

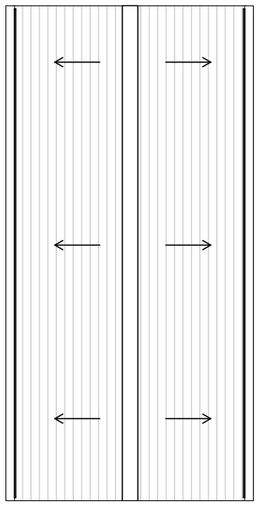


1:100 Proposed Roof Plan

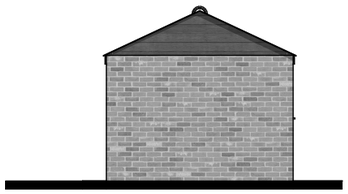


1:100 Existing North West Elevation

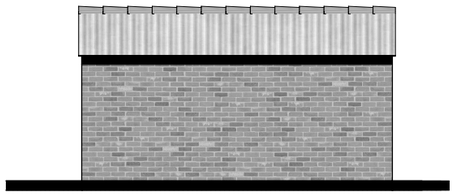


1:100 Existing North East Elevation

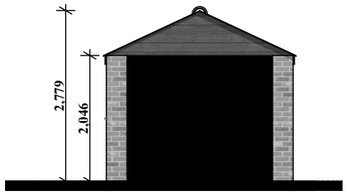


1:100 Existing South East Elevation

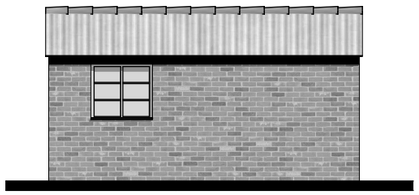


1:100 Existing South West Elevation

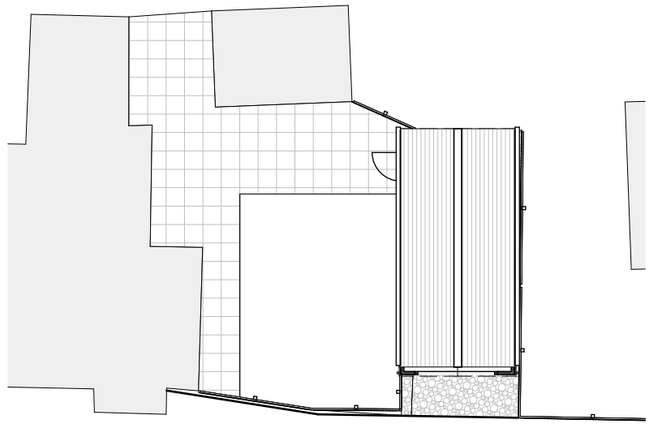


1:200 Proposed Site Plan

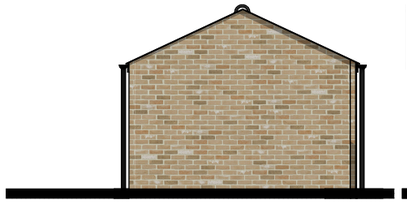


1:100 Proposed North West elevation

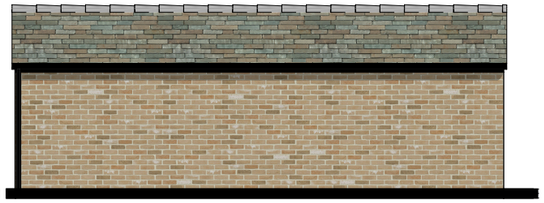

1:100 Proposed North East Elevation

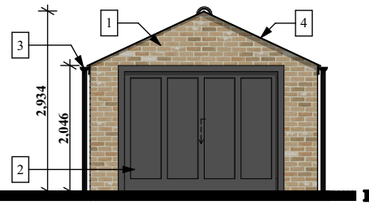

1:100 Proposed South East elevation

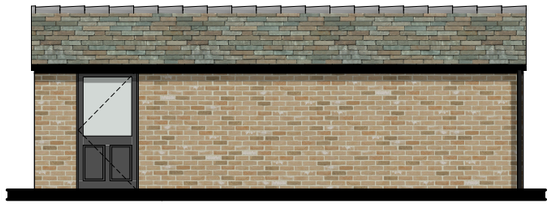

1:100 Proposed South West elevation

Cameron Bosque Brookes Architects
Cambridge | Huntingdon | Stamford
01480 301 554 | 0208 050 6206
info@cbb-architects.co.uk

Status: Planning	Title: Proposed And Existing Plans and Elevations
Client Name: Dan Brand	Scale: 1:100, 1:200@A3 — Date: 28/11/2024
Project Address: 6a New Road Ramsey PE261EE	Drawing Number: 24235-1300 — Revision: P2

Rev	Date	Drawn by	Change description
P1	25/11/2024	OB	Issued for Planning
			Updated to client comments
P2	28/11/2024	OB	Updated to client comments

1:100 0m 2m 4m 6m 8m 10m

1:200 0m 4m 8m 12m 16m 20m

N

General Notes

Work to figure dimensions only. All dimensions are shown in 'mm' unless otherwise stated.The contractor, sub-contractors and suppliers must verify all dimensions on site prior to the commencement of any work This drawing is the property of Cameron Bosque Brookes Architects Limited and copyright is reserved by them. This drawing is issued on the basis that it is not copied, used or disclosed by or to any unauthorised person without the prior written consent of Cameron Bosque Brookes Architects Limited. This drawing is to be read in conjunction with all relevant engineers and specialist sub-contractors drawings and specifications. Contractors should carry out their own independent site surveys to confirm dimensions. Any discrepancies are to be brought to the designers attention.