


Existing Side Elevation. 1:100.

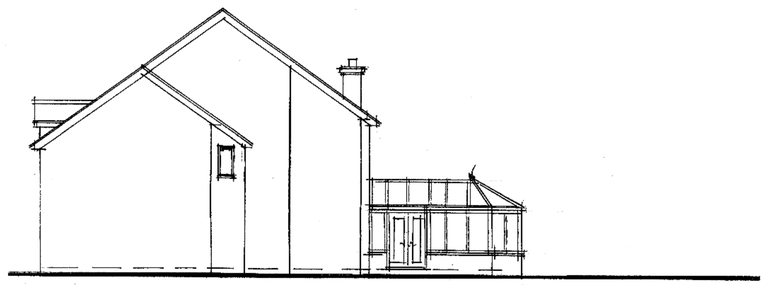


Existing Rear Elevation. 1:100.



Existing Side Elevation. 1:100.

METRES
0 5
SCALE 1: 100

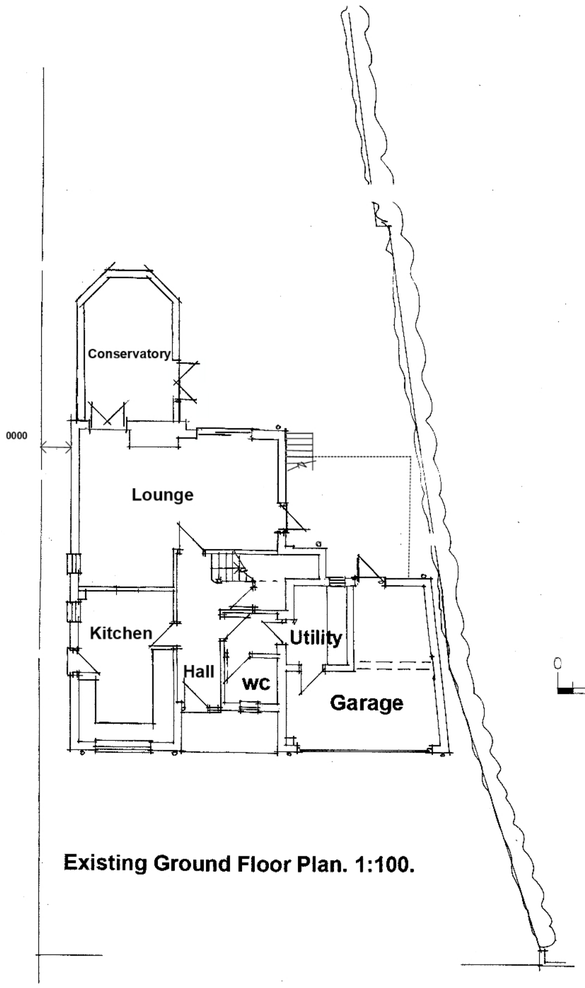

METRES
0 5
SCALE 1: 100

Existing Ground Floor Plan. 1:100.

PLANNING

BEAWARE PRIOR TO COMMENCEMENT

Contractor to check and confirm all existing dimensions and features positions and is to work to suit site dimensions.

Client to inform of any deviation from drawing or specification and Clients and Building Inspector's and/or Planning departments permission to be obtained prior to commencement on site.

COPYRIGHT

The copyright of this drawing is the property of

JK ARCHITECTURE

Without whose written permission it may not be used, published or reproduced in any form.

DO NOT SCALE THIS DRAWING USE DRAWING BARS

Revision:		By Approved
Revision 'A' Planning application	Oct 24	Paul B

JK ARCHITECTURE
www.jkarchitecturelimited.co.uk
e:jkdesign@btinternet.com
t: 0800 612 6825
m: 07545 424251

OFFERING IMAGINATIVE DESIGN SOLUTIONS TO ALL

Client:

MR AND MRS CHADDA

Project:

PROPOSED REAR SINGLE STOREY EXTENSION AT
7A RECTORY ROAD
BLUNTISHAM
CAMBS.

Drawing Title:

EXISTING GROUND FLOOR PLAN AND ELEVATIONS.

Scale:	Date:	Drawn:
1:100, 1:50	OCTOBER 24	PB

Project No:	Drawing No:	Revision:
6747	102	A

Copyright JK Architecture. All dimensions to be verified on site.

Any revisions to the plans or seperate specification can only be carried out by JK Architecture