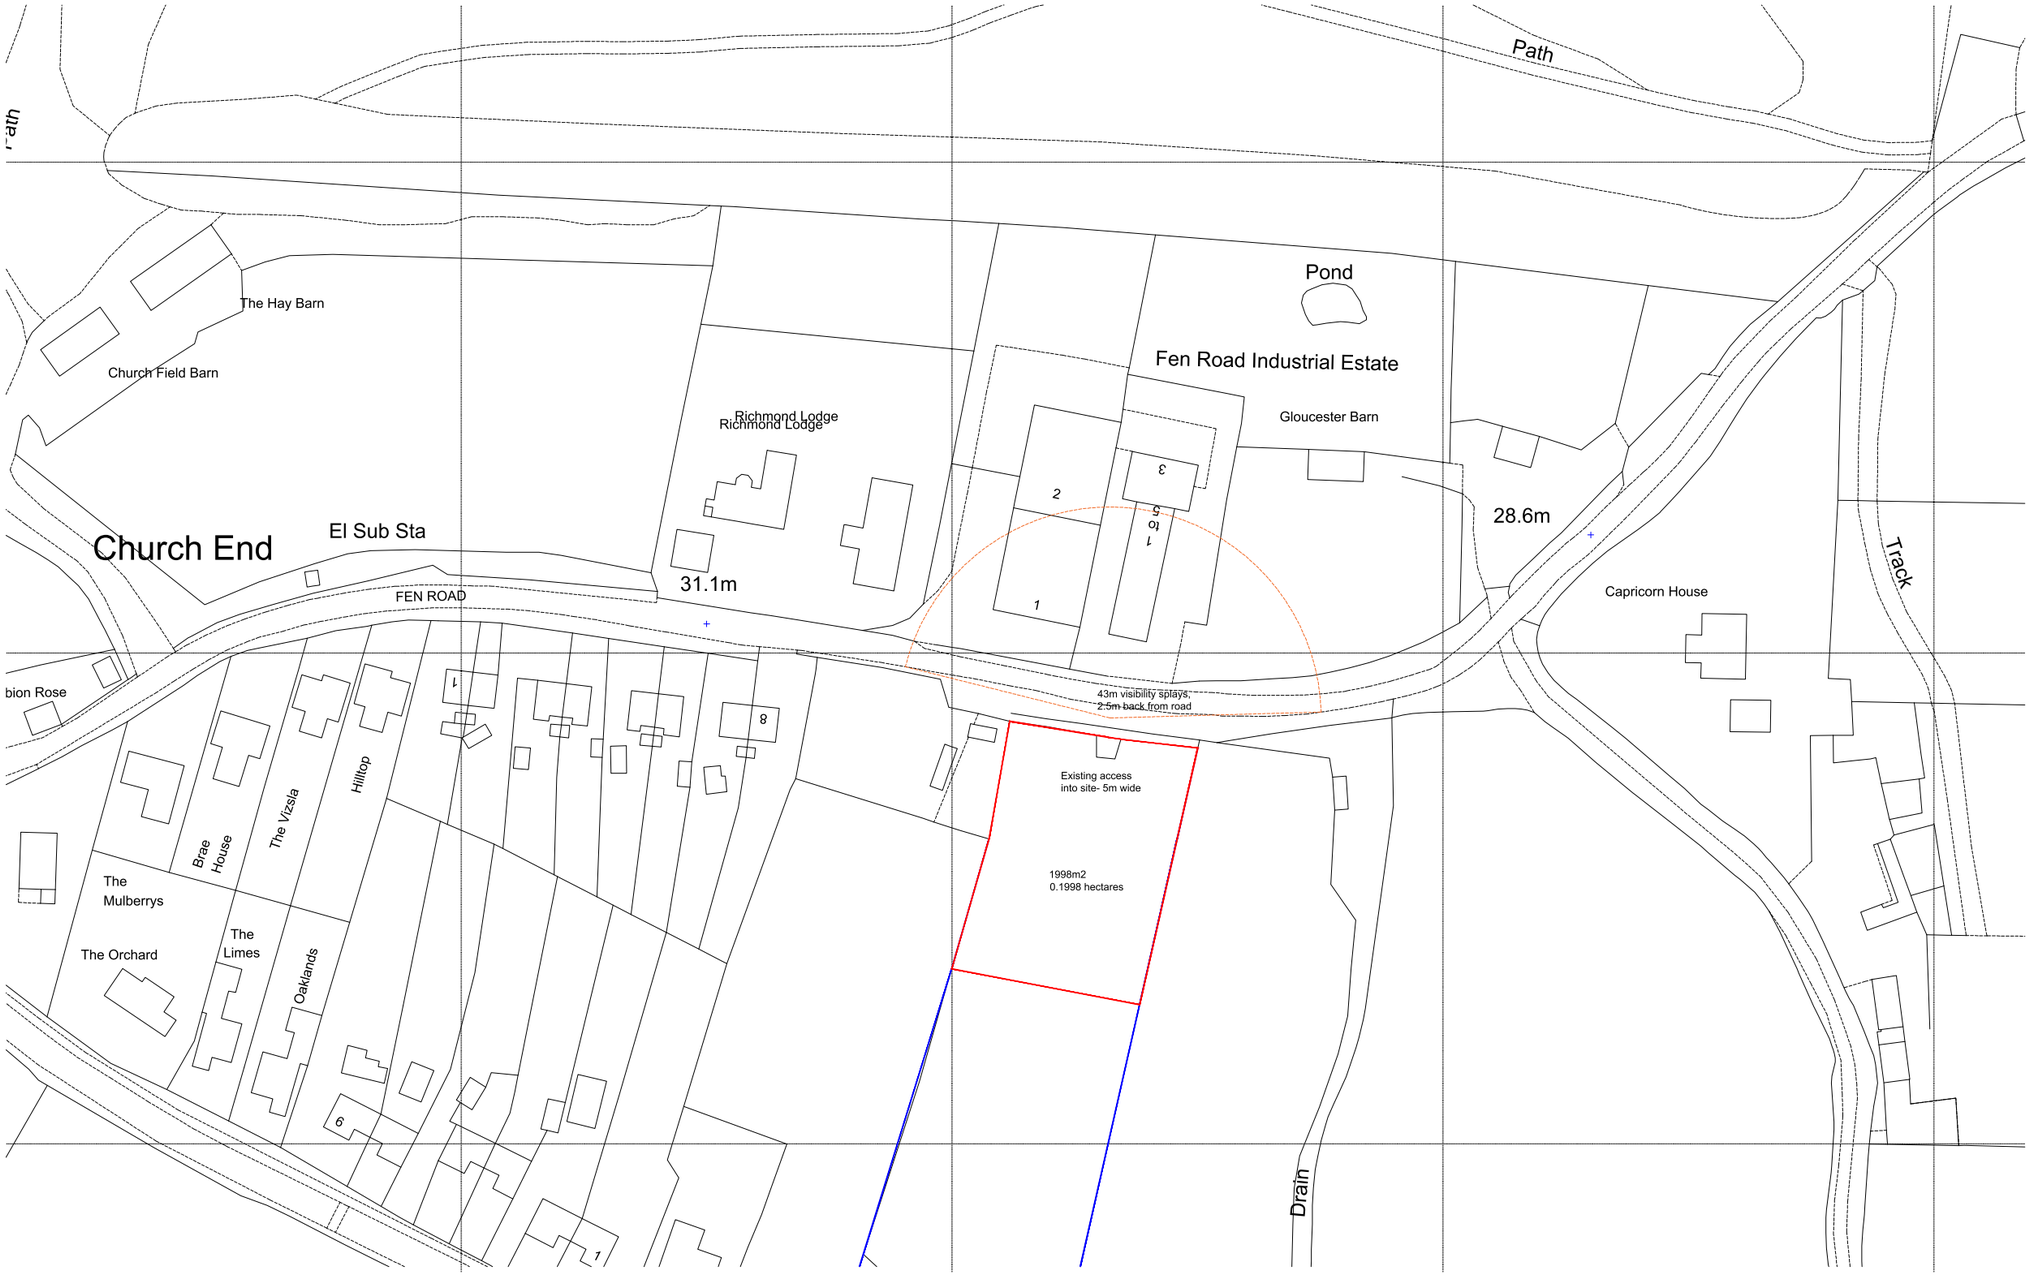

1:1250 Site Location Plan

SCALE 1:1250 (METRES)

0 20 40 60

PROJECT	Proposed Residential Plot Land South of Fen Road Ind. Estate Pidley PE283DD
CLIENT	Mr David Hopkins
DRAWING TITLE	Site Location Plan
DRAWN BY: EM	SCALE: 1:1250 @ A3
DATE: 10/03/25	DWG NO: PDH/002/10/03 — REV: