

10° ROOF SLOPES
MINI RAIL FIXING
AREA: 1040.56m²
PERIMTER: 130.43m

PV COVERAGE AREA: 539m²

SITE PLAN LAYOUT
1:500

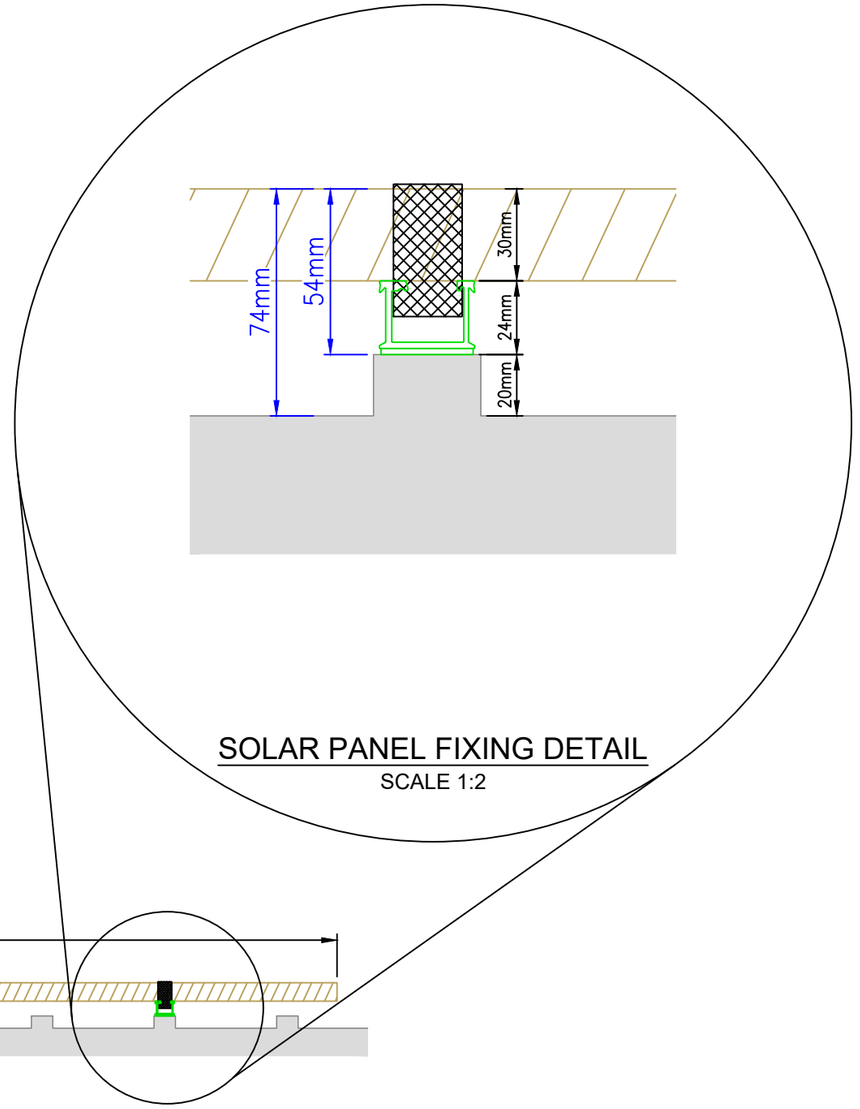

SOLAR PANEL FIXING DETAIL
SCALE 1:2

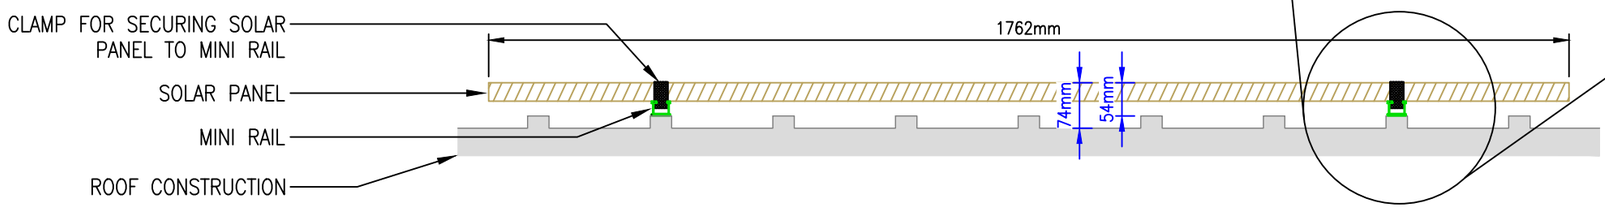

TYPICAL SOLAR PANEL SECTIONAL DETAIL - 1
SCALE 1:10

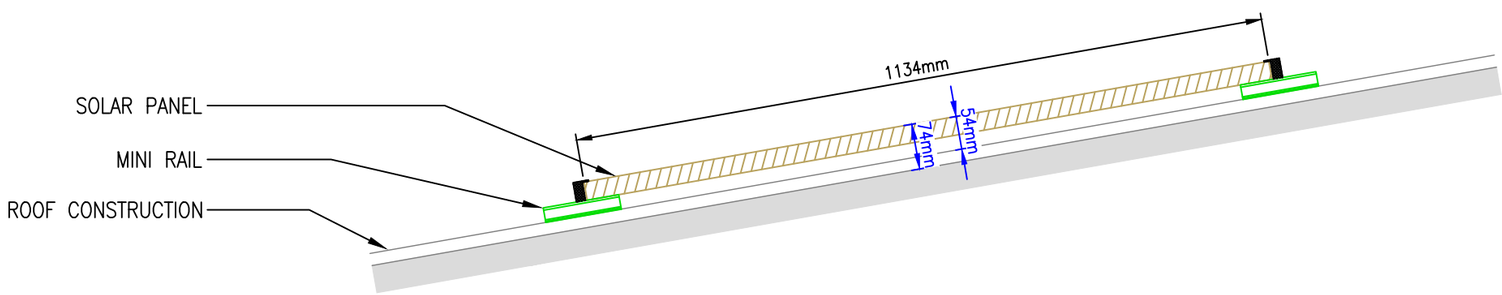

TYPICAL SOLAR PANEL SECTIONAL DETAIL - 2
SCALE 1:10

ONE LEISURE St NEOTS
BARFORD ROAD
EYNESBURY
St NEOTS
PE19 2SA