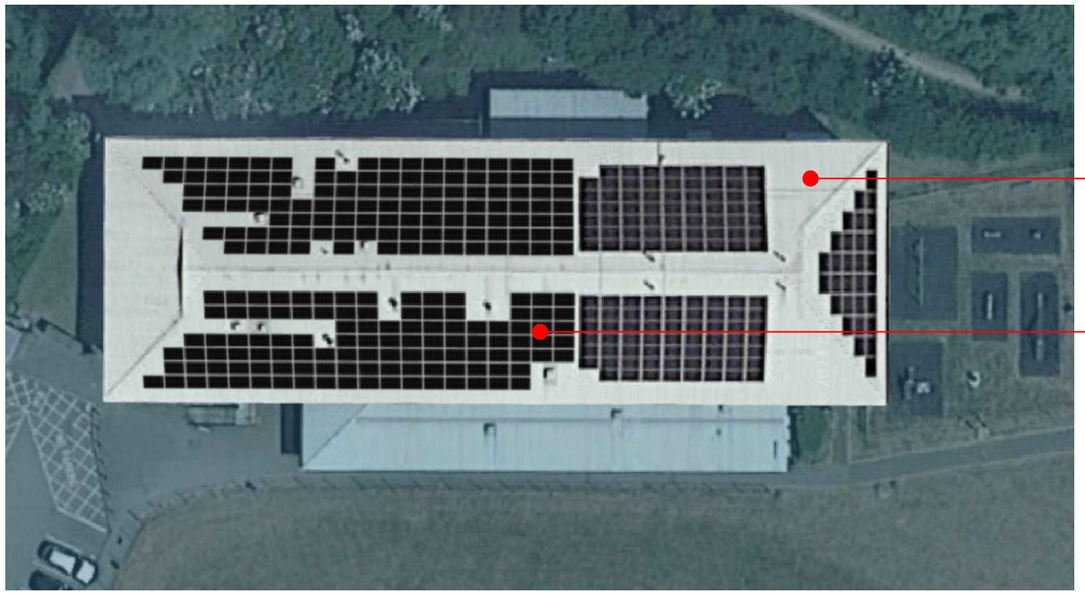

SITE PLAN LAYOUT
1:500

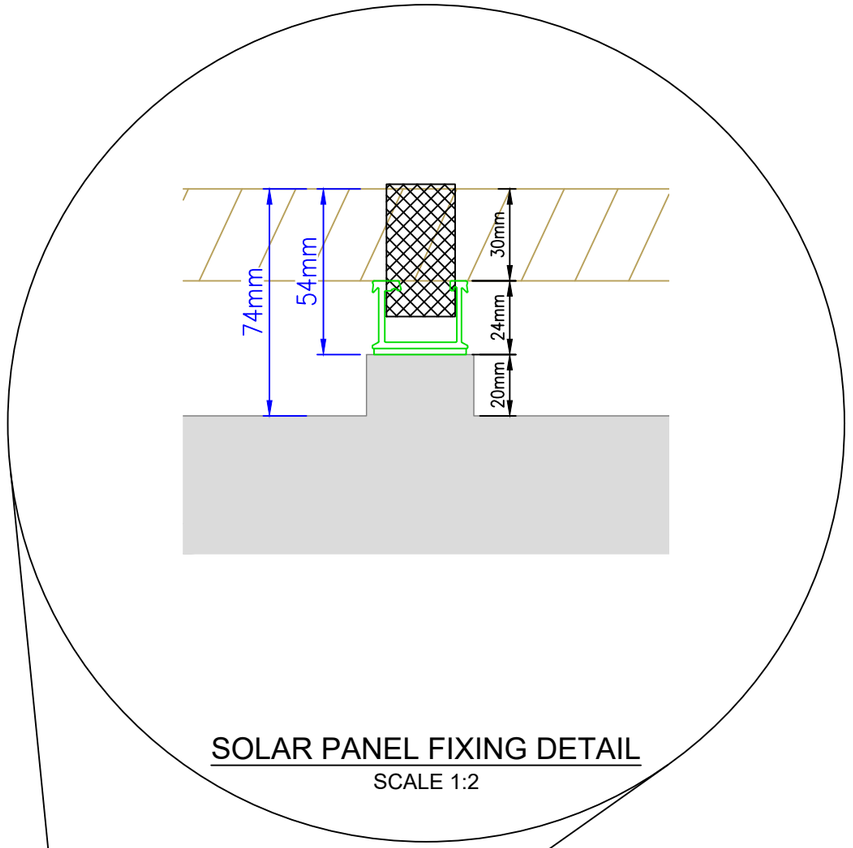

SOLAR PANEL FIXING DETAIL
SCALE 1:2

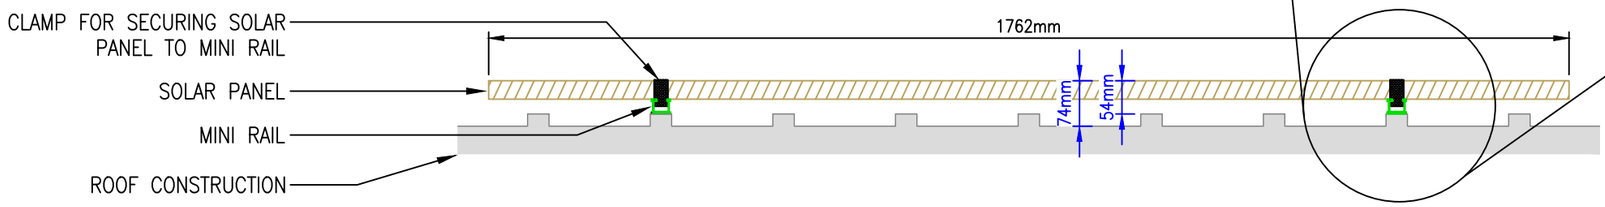

TYPICAL SOLAR PANEL SECTIONAL DETAIL - 1
SCALE 1:10

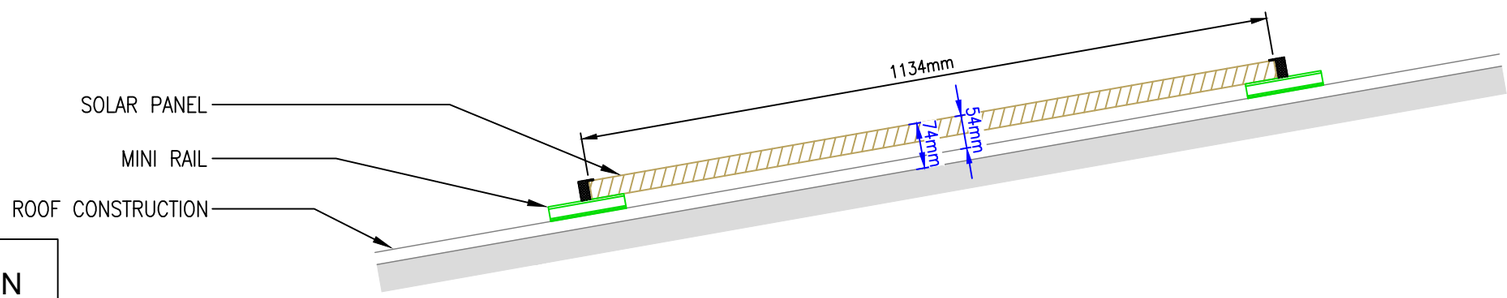

TYPICAL SOLAR PANEL SECTIONAL DETAIL - 2
SCALE 1:10

ONE LEISURE HUNTINGDON
St PETERS ROAD
HUNTINGDON
PE29 7DA