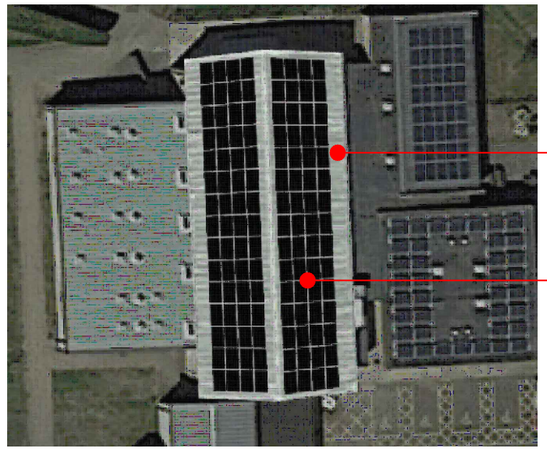

10° ROOF SLOPES
MINI RAIL FIXING
AREA: 355.78m²
PERIMETER: 80.58m

PV COVERAGE AREA: 240m²

SITE PLAN LAYOUT
1:500

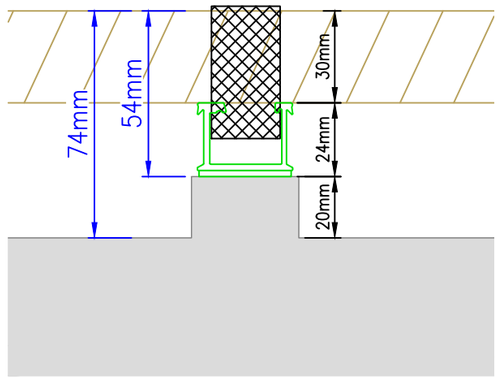

SOLAR PANEL FIXING DETAIL
SCALE 1:2

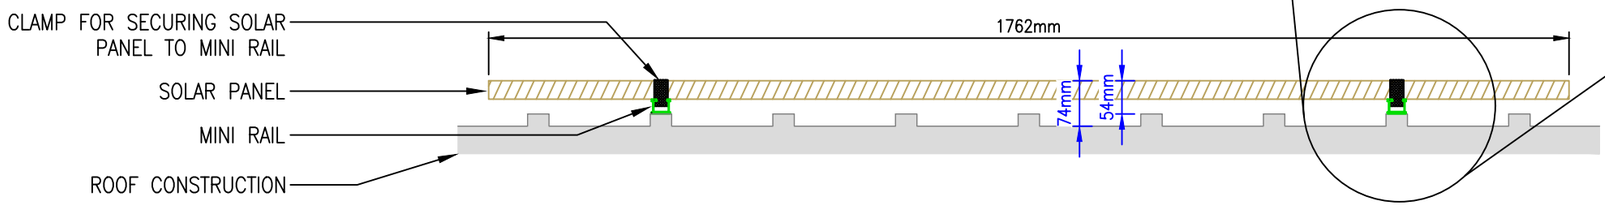

TYPICAL SOLAR PANEL SECTIONAL DETAIL - 1
SCALE 1:10

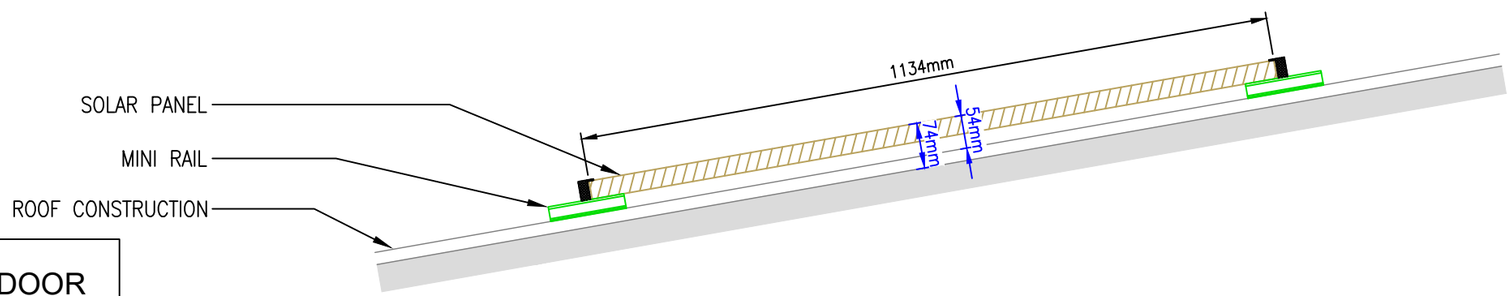

TYPICAL SOLAR PANEL SECTIONAL DETAIL - 2
SCALE 1:10

ONE LEISURE St IVES OUTDOOR
CALIFORNIA ROAD
St. IVES
PE27 6SJ