

FRONT ELEVATION (NORTH)

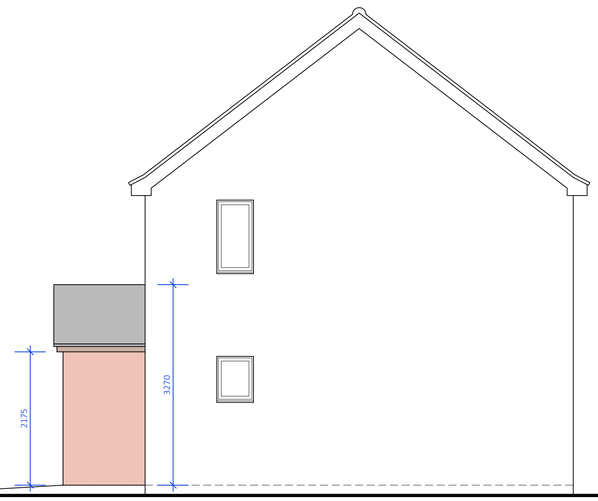

SIDE ELEVATION (WEST)



REAR ELEVATION (SOUTH)

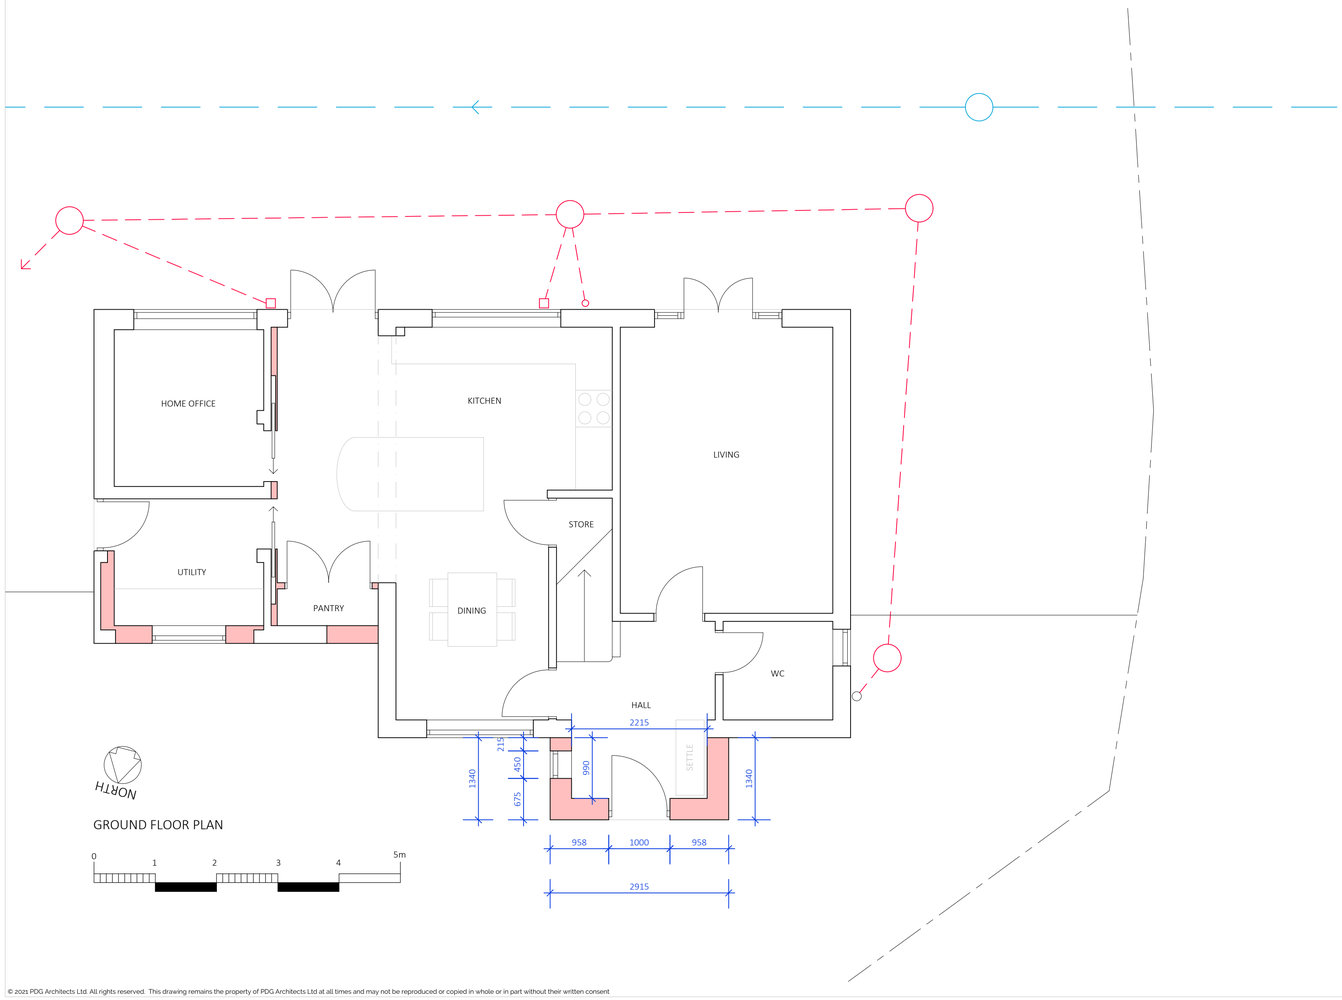

GROUND FLOOR PLAN

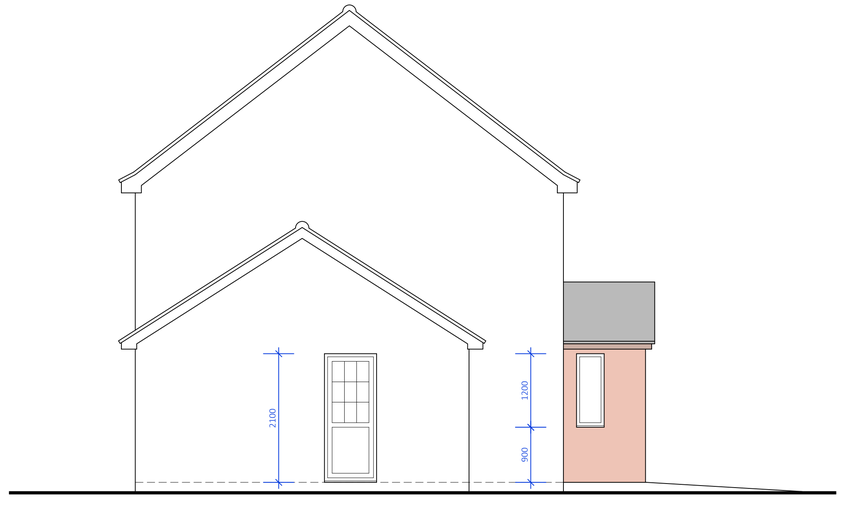

SIDE ELEVATION (EAST)

REVISION A

Porch Roof Design Amended

ALTERATIONS to 4 RAVENSDALE, STILTON
for Mr & Mrs SIMPER
PROPOSED DRAWINGS

Scale: 1:50@A1 Date: Aug 2024
Drawn: IGC/PTDH Dwg No: 18043/PL04A

KLMB 17.02.25

PDG ARCHITECTS LTD
1 Eaglethorpe Barns,
Eaglethorpe, Warmington,
Peterborough, PE8 6TJ
T: 01733 371000
E: design@pdgarchitects.co.uk
W: www.pdgarchitects.co.uk

© 2021 PDG Architects Ltd. All rights reserved. This drawing remains the property of PDG Architects Ltd at all times and may not be reproduced or copied in whole or in part without their written consent