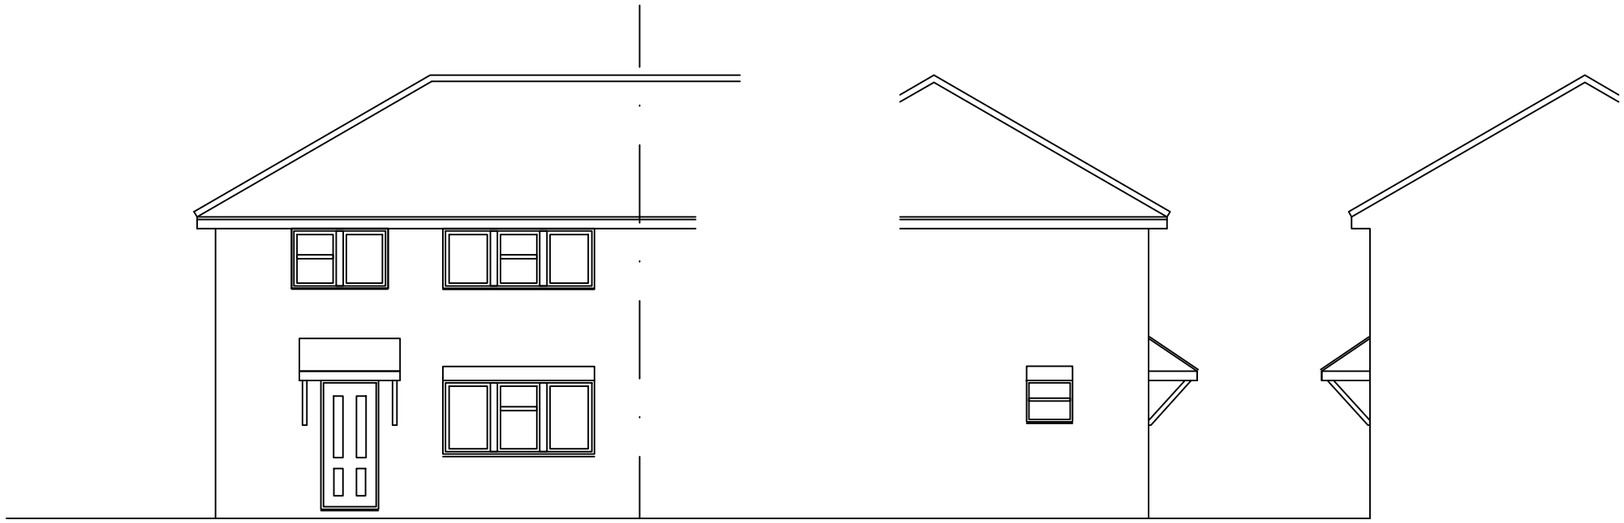

FRONT ELEVATION

SIDE ELEVATION

SIDE ELEVATION

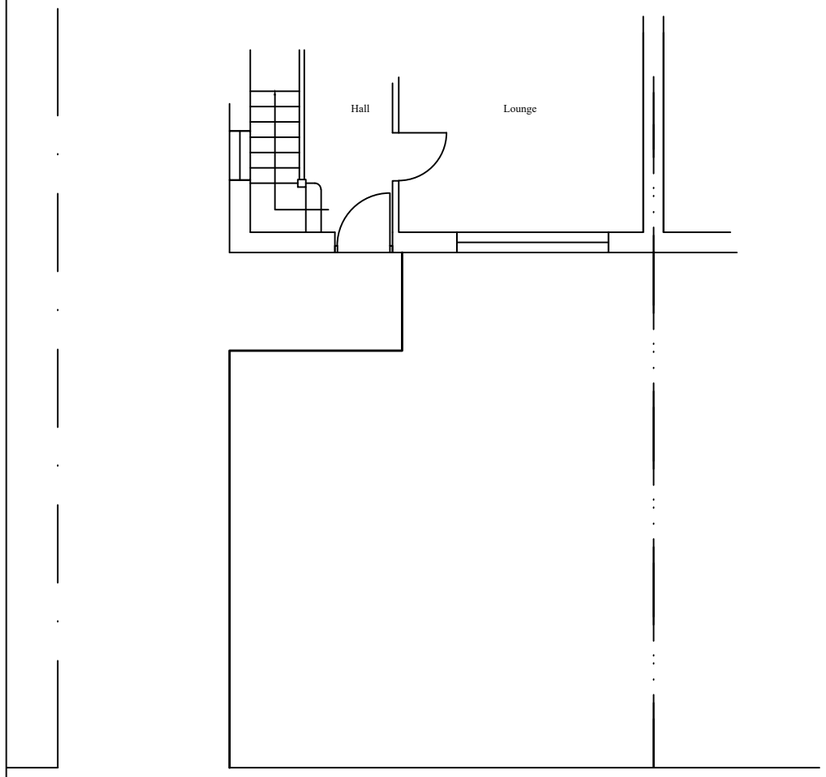

Existing 1:100

Site plan 1:200

NOTES

Do not scale from drawing. Use only figured dimensions. The contractor is responsible for taking and checking all dimensions and angles and report any errors and omissions before carrying out any work. This drawing must not be copied without the consent of Cambs HIA.

The contractor shall be deemed to have visited the site to have taken into consideration all local and existing conditions and to have made himself thoroughly aquatinted with the position and accessibility of the proposed works and the conditions under which they will be carried out, conditions affecting the supply of labour and materials and any matters which may affect his tender as no claim on the grounds of lack of knowledge in any respect will be entertained.

The materials and workmanship shall be to the satisfaction of the supervising officer and shall be the best of their respective kinds. Materials where applicable shall comply with the current British Standard, Code of Practice and/or be British Board of Agreement approved. The contractor shall carry out everything necessary for the proper execution of the works whether or not shown on the drawings or described in the specification provided the same may be reasonably inferred therefrom.

CHIA
Improving Homes - Improving Lives

South Cambridgeshire Hall
Cambourne Business Park
Cambourne
Cambridge
CB23 6EA

Tel: 01954 713347
Email: hia@cambshia.org

Client Ms K Spalding

Project
40 American Lane Huntingdon

Drawing Tiltle
Cloakroom extension

Occupational Theraphist Consent

Client Consent

Reference number	Date
16471	Dec24

Designed by	Sheet	Scale
RJB	1/2 A3	As Shown

Rev. No.	Revision note	Date

Draft 13/12/24