


SITE PLAN 1:200 PROPOSED

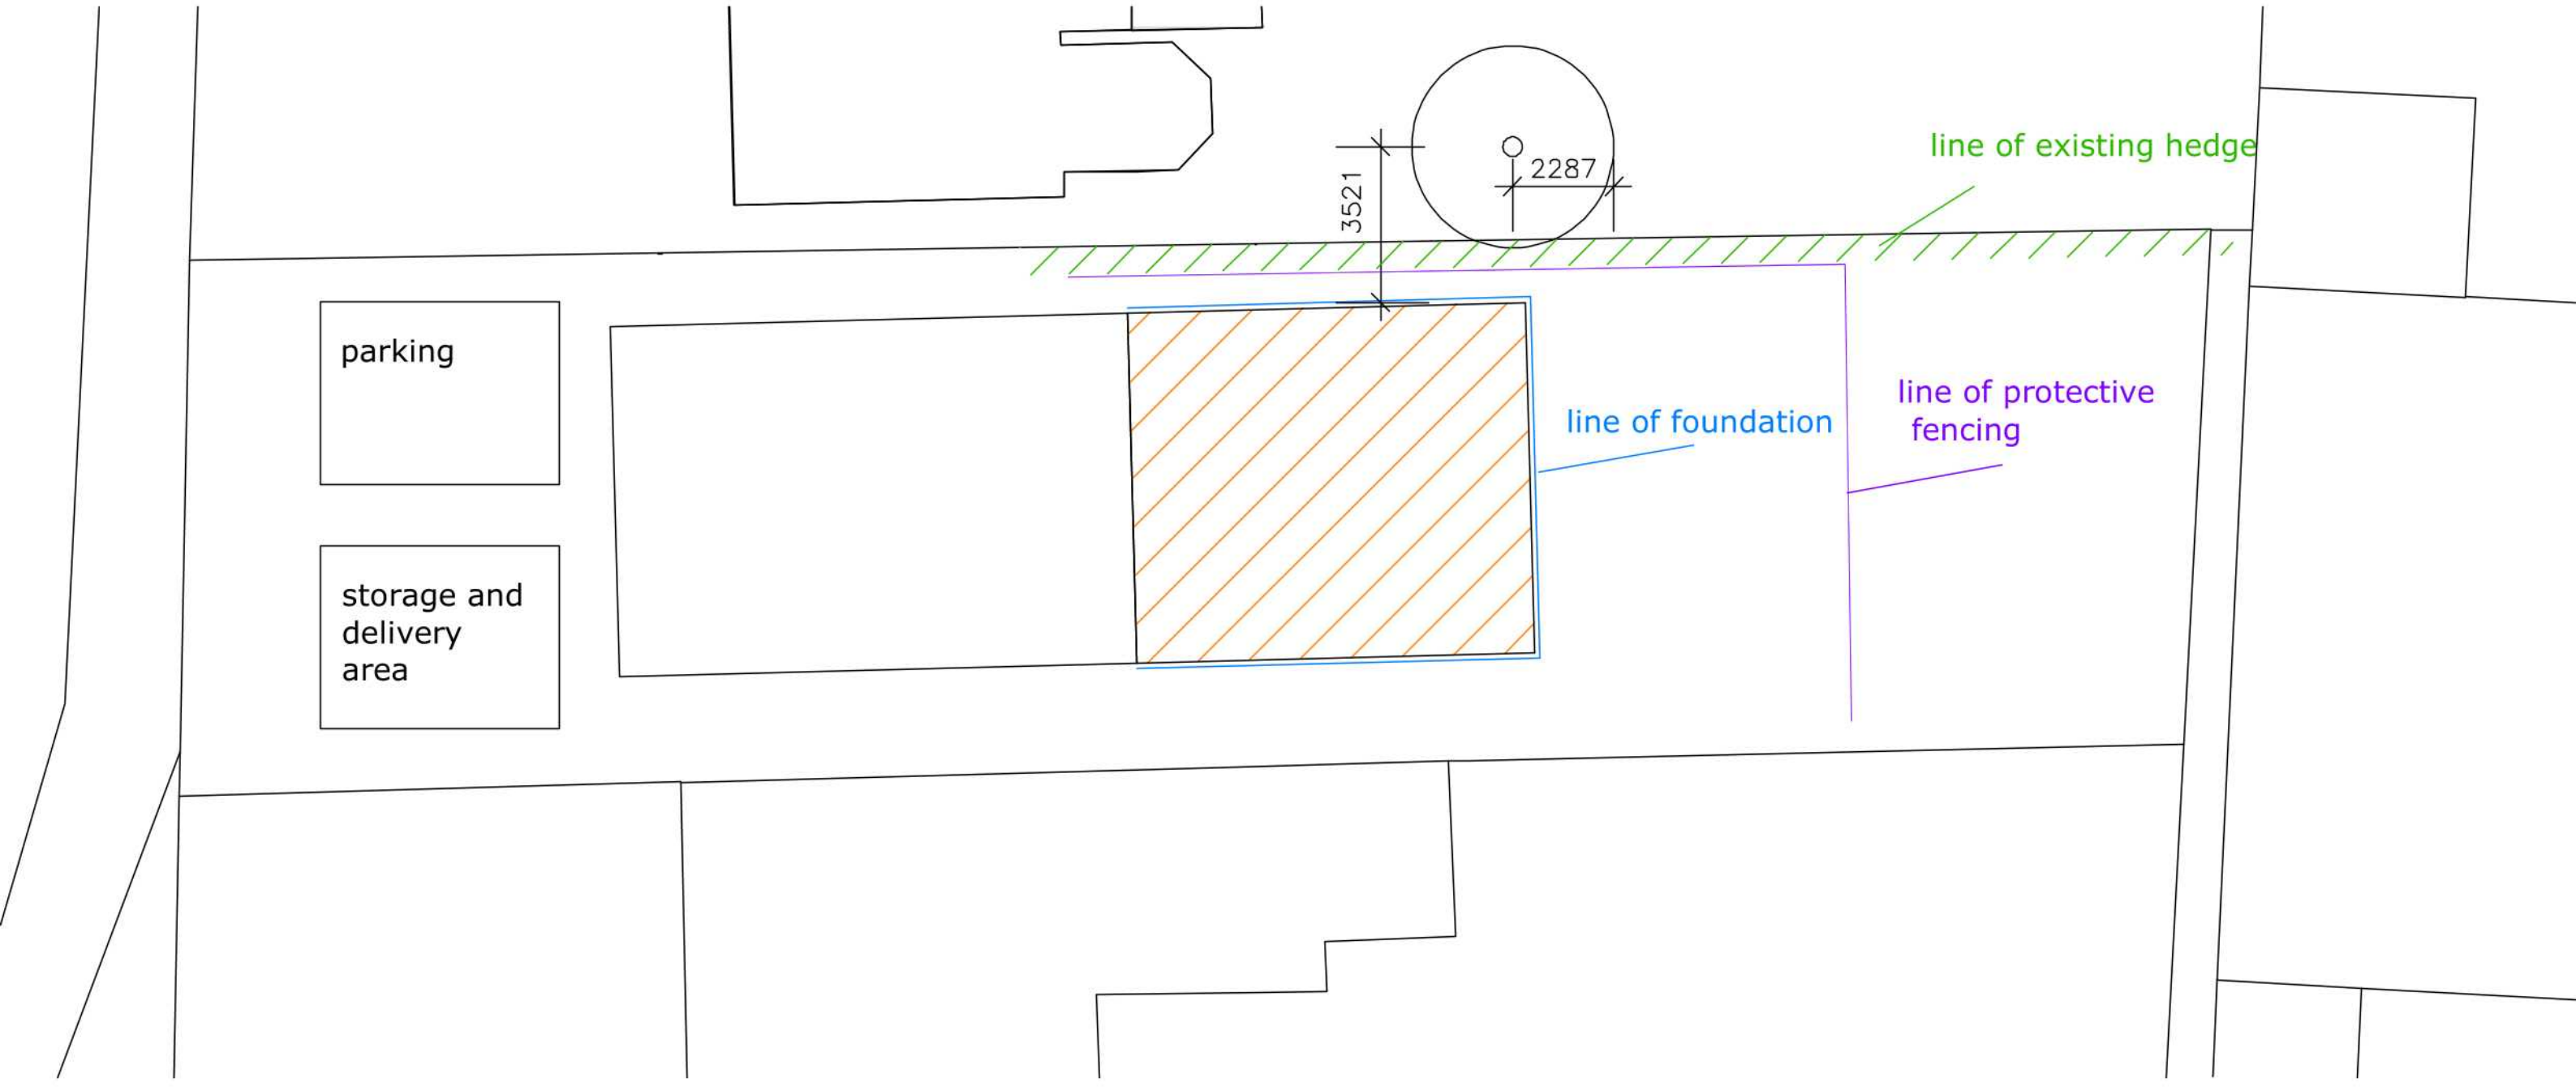