
(*) SKETCH PLAN. (IN ACCORDANCE WITH S8)

63 HIGH STREET, UPWOOD, PE26 2QE

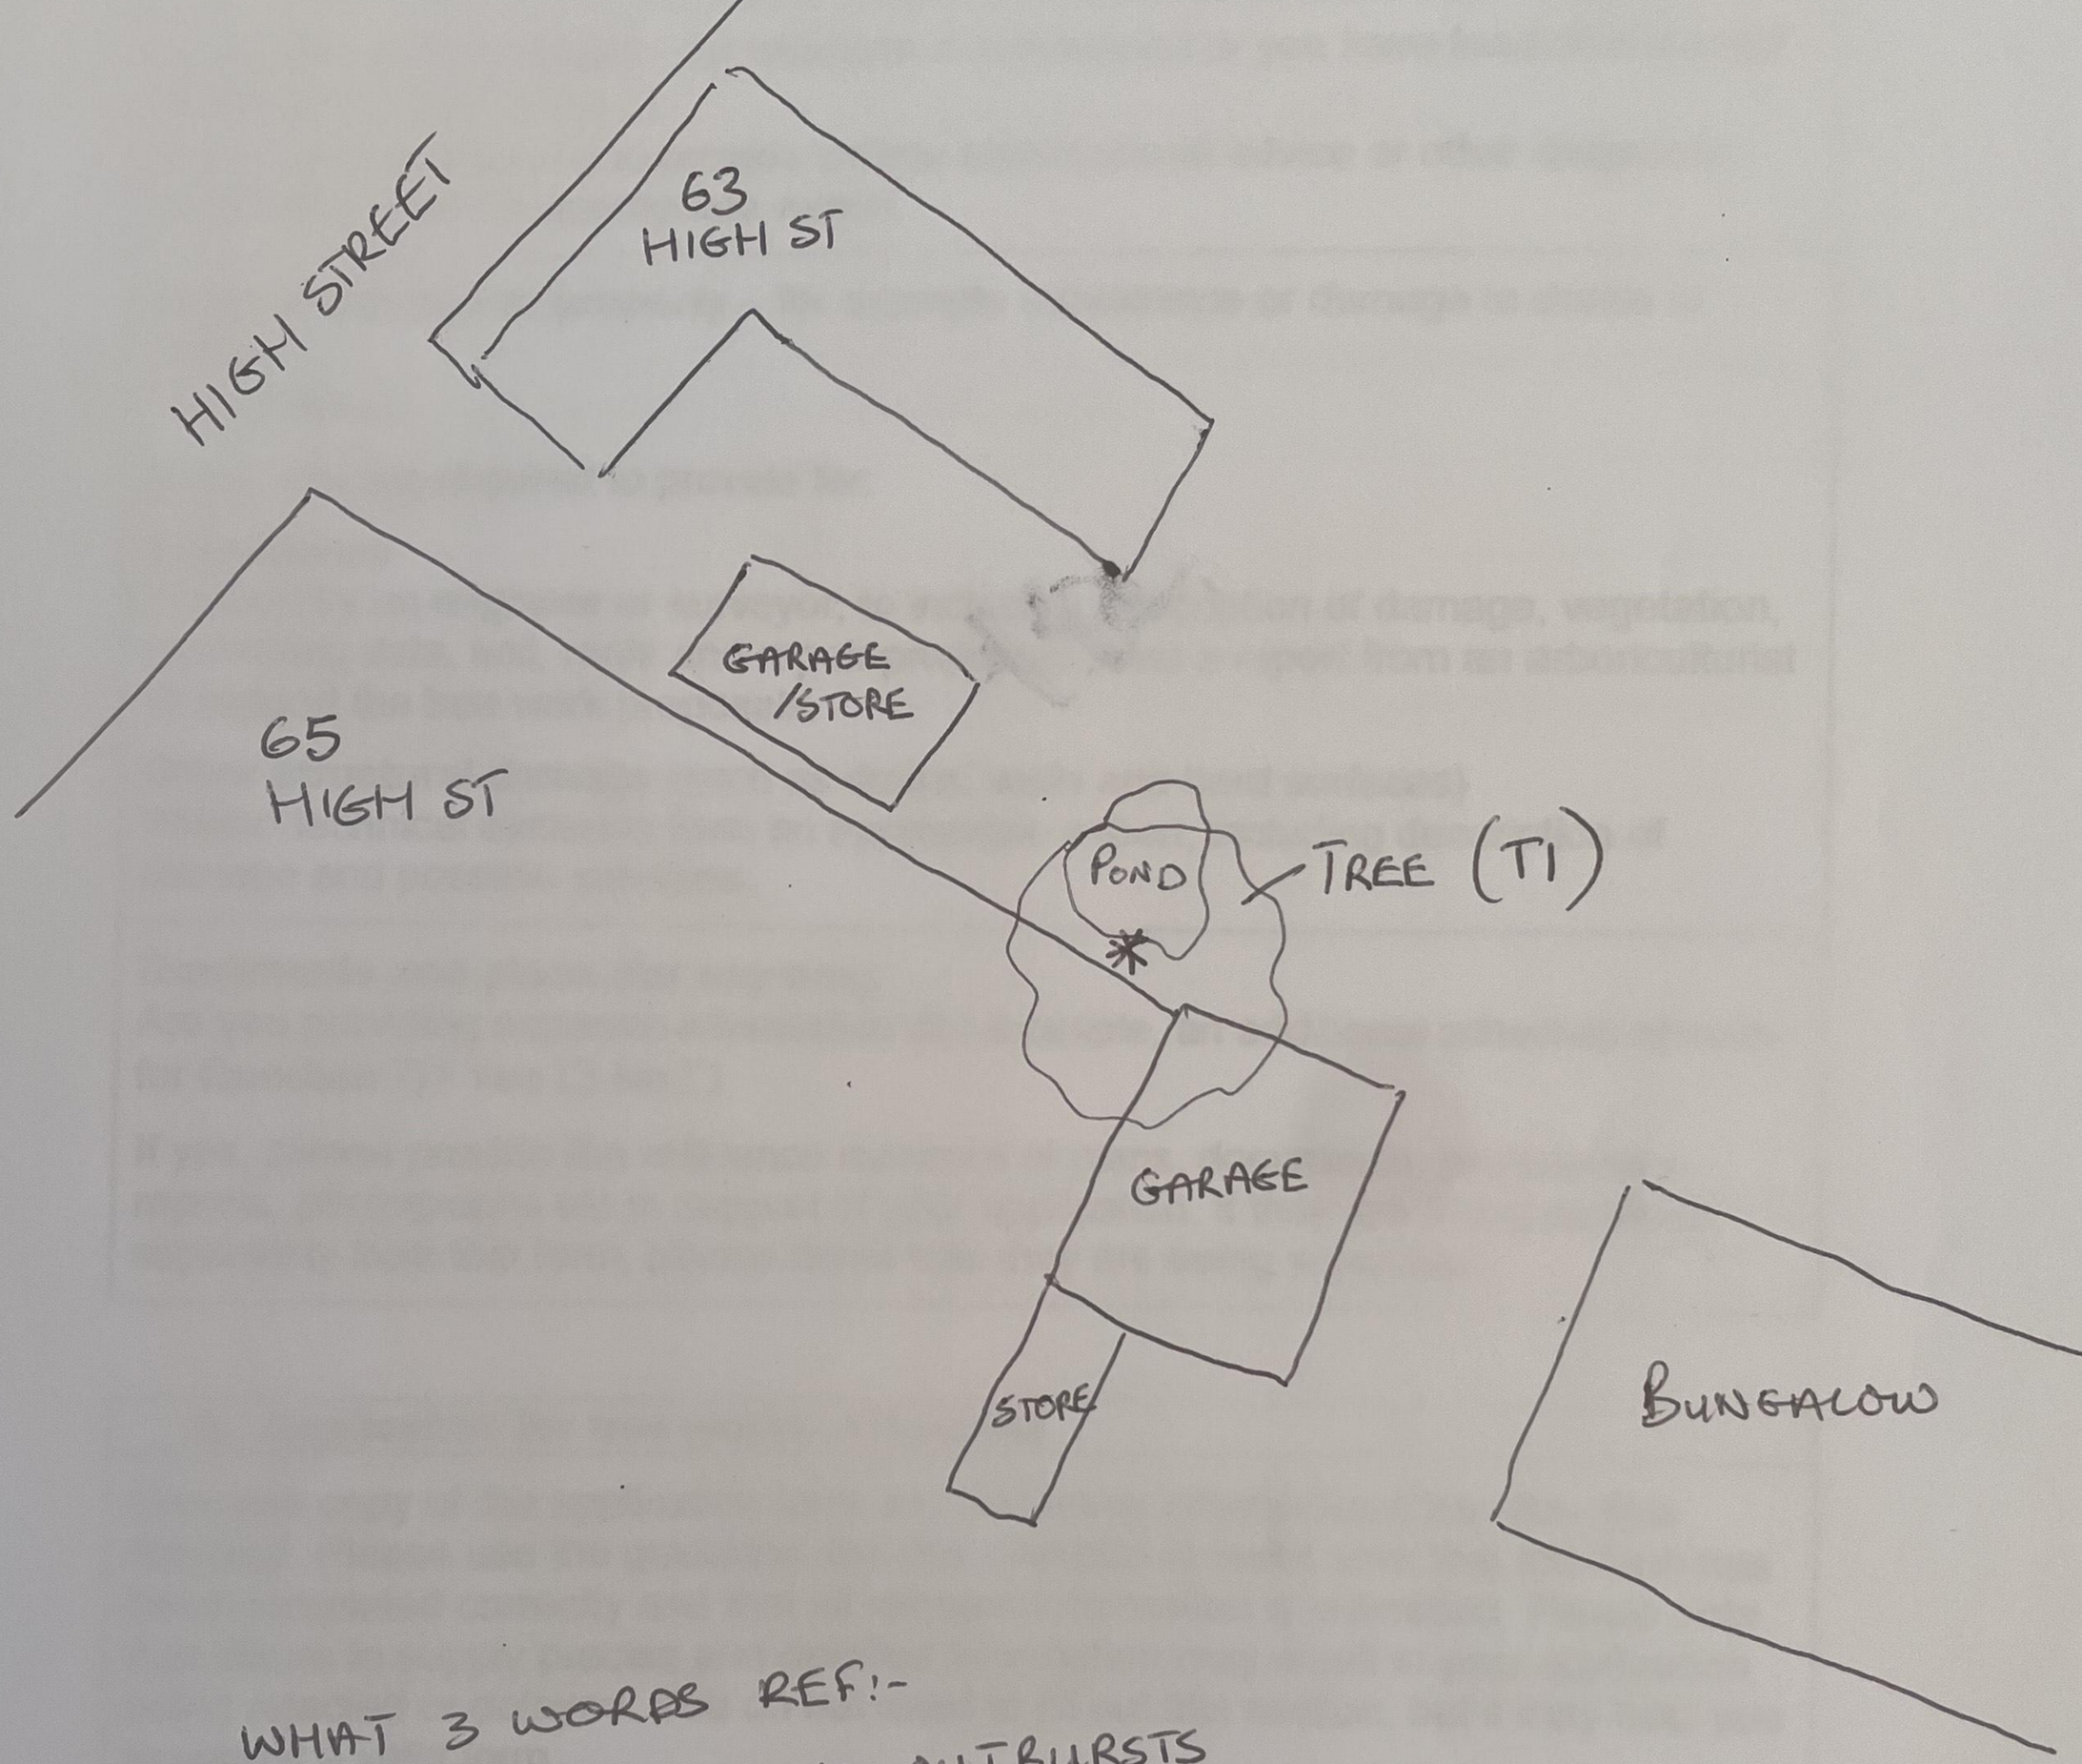

WHAT 3 WORDS REF:-

PROPOSE . GROVE . OUTBURSTS