


Location Plan (proposed)
Scale 1:1000

N


Key

- Existing building fabric retained
- Existing building fabric removed
- Proposed building fabric
- Proposed feature joinery insertion
- Prominent vista created
- Existing tree
- Proposed tree
- Proposed Elevation Reference
- Proposed Section Reference

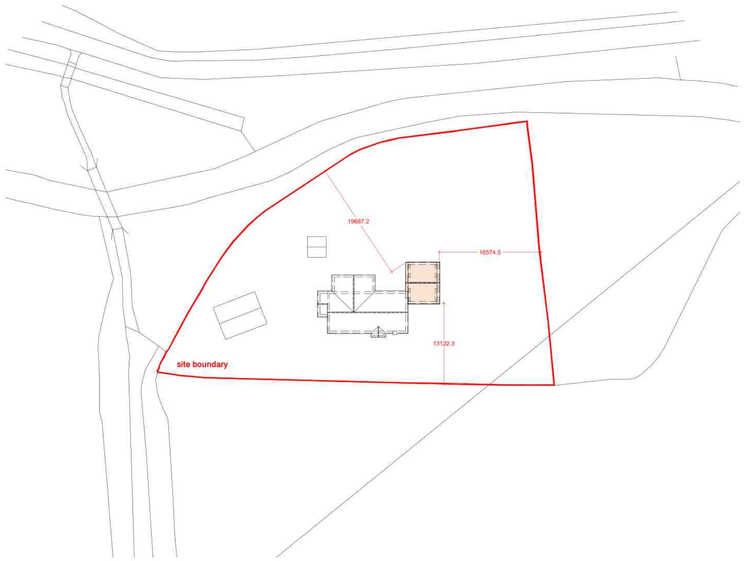


Block Plan/ Roof Plan (proposed)
Scale 1:500

N

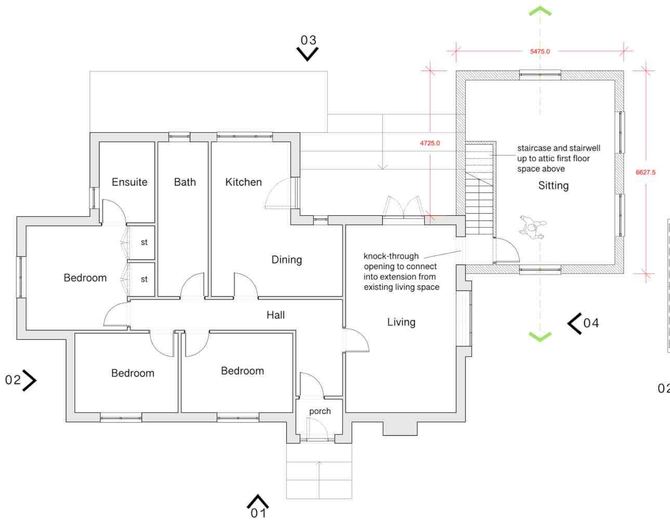

Ground Floor Plan (proposed)
Scale 1:100

N

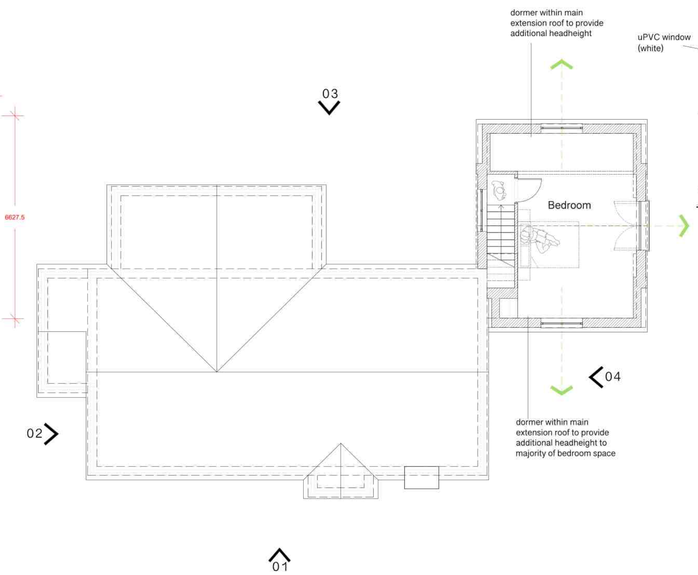

First Floor Plan (proposed)
Scale 1:100


N




Elevation 01 (proposed)
Scale 1:100



Elevation 02 (proposed)
Scale 1:100

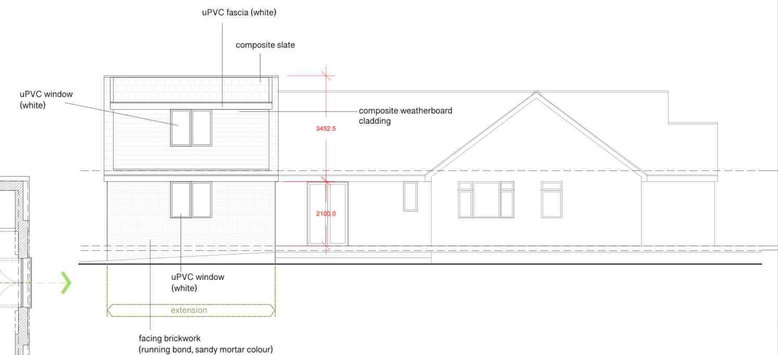

Elevation 03 (proposed)
Scale 1:100

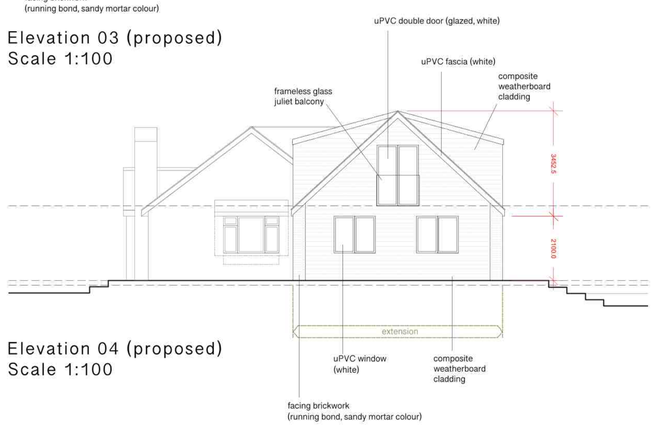

Elevation 04 (proposed)
Scale 1:100


NOTE

This drawing is to be read in accordance with the Specification/ Bills of Quantities and related drawings. No dimensions to be scaled from this drawing. All stated dimensions to be verified on site and the Architect notified of any discrepancies. All boundary information shown for illustrative purposes unless otherwise stated.


SCALE BAR 100mm @ 1:1


0 10 20 30 40 50 60 70 80 90 100

LOCATION PLAN

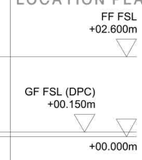

INFORMATION

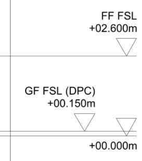

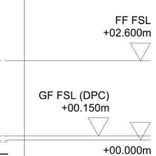

02	Issued for PLANNING	12.04.25
01	Issued for PLANNING	12.04.25

PLANNING

PROJECT

Ducks Nest, Polecat Lane, Alconbury
Proposed Extensions & Alterations

CLIENT

Mr P. Smith

DRAWING TITLE

Proposed:
Location Plan, Floor Plans, Elevations

SCALE various @ A1

DRAWING NUMBER			REV	DATE
DUC	03	100	02	04.25

Atelier Brown
01933 350912
www.theatelierbrown.co.uk
architecture@theatelierbrown.co.uk