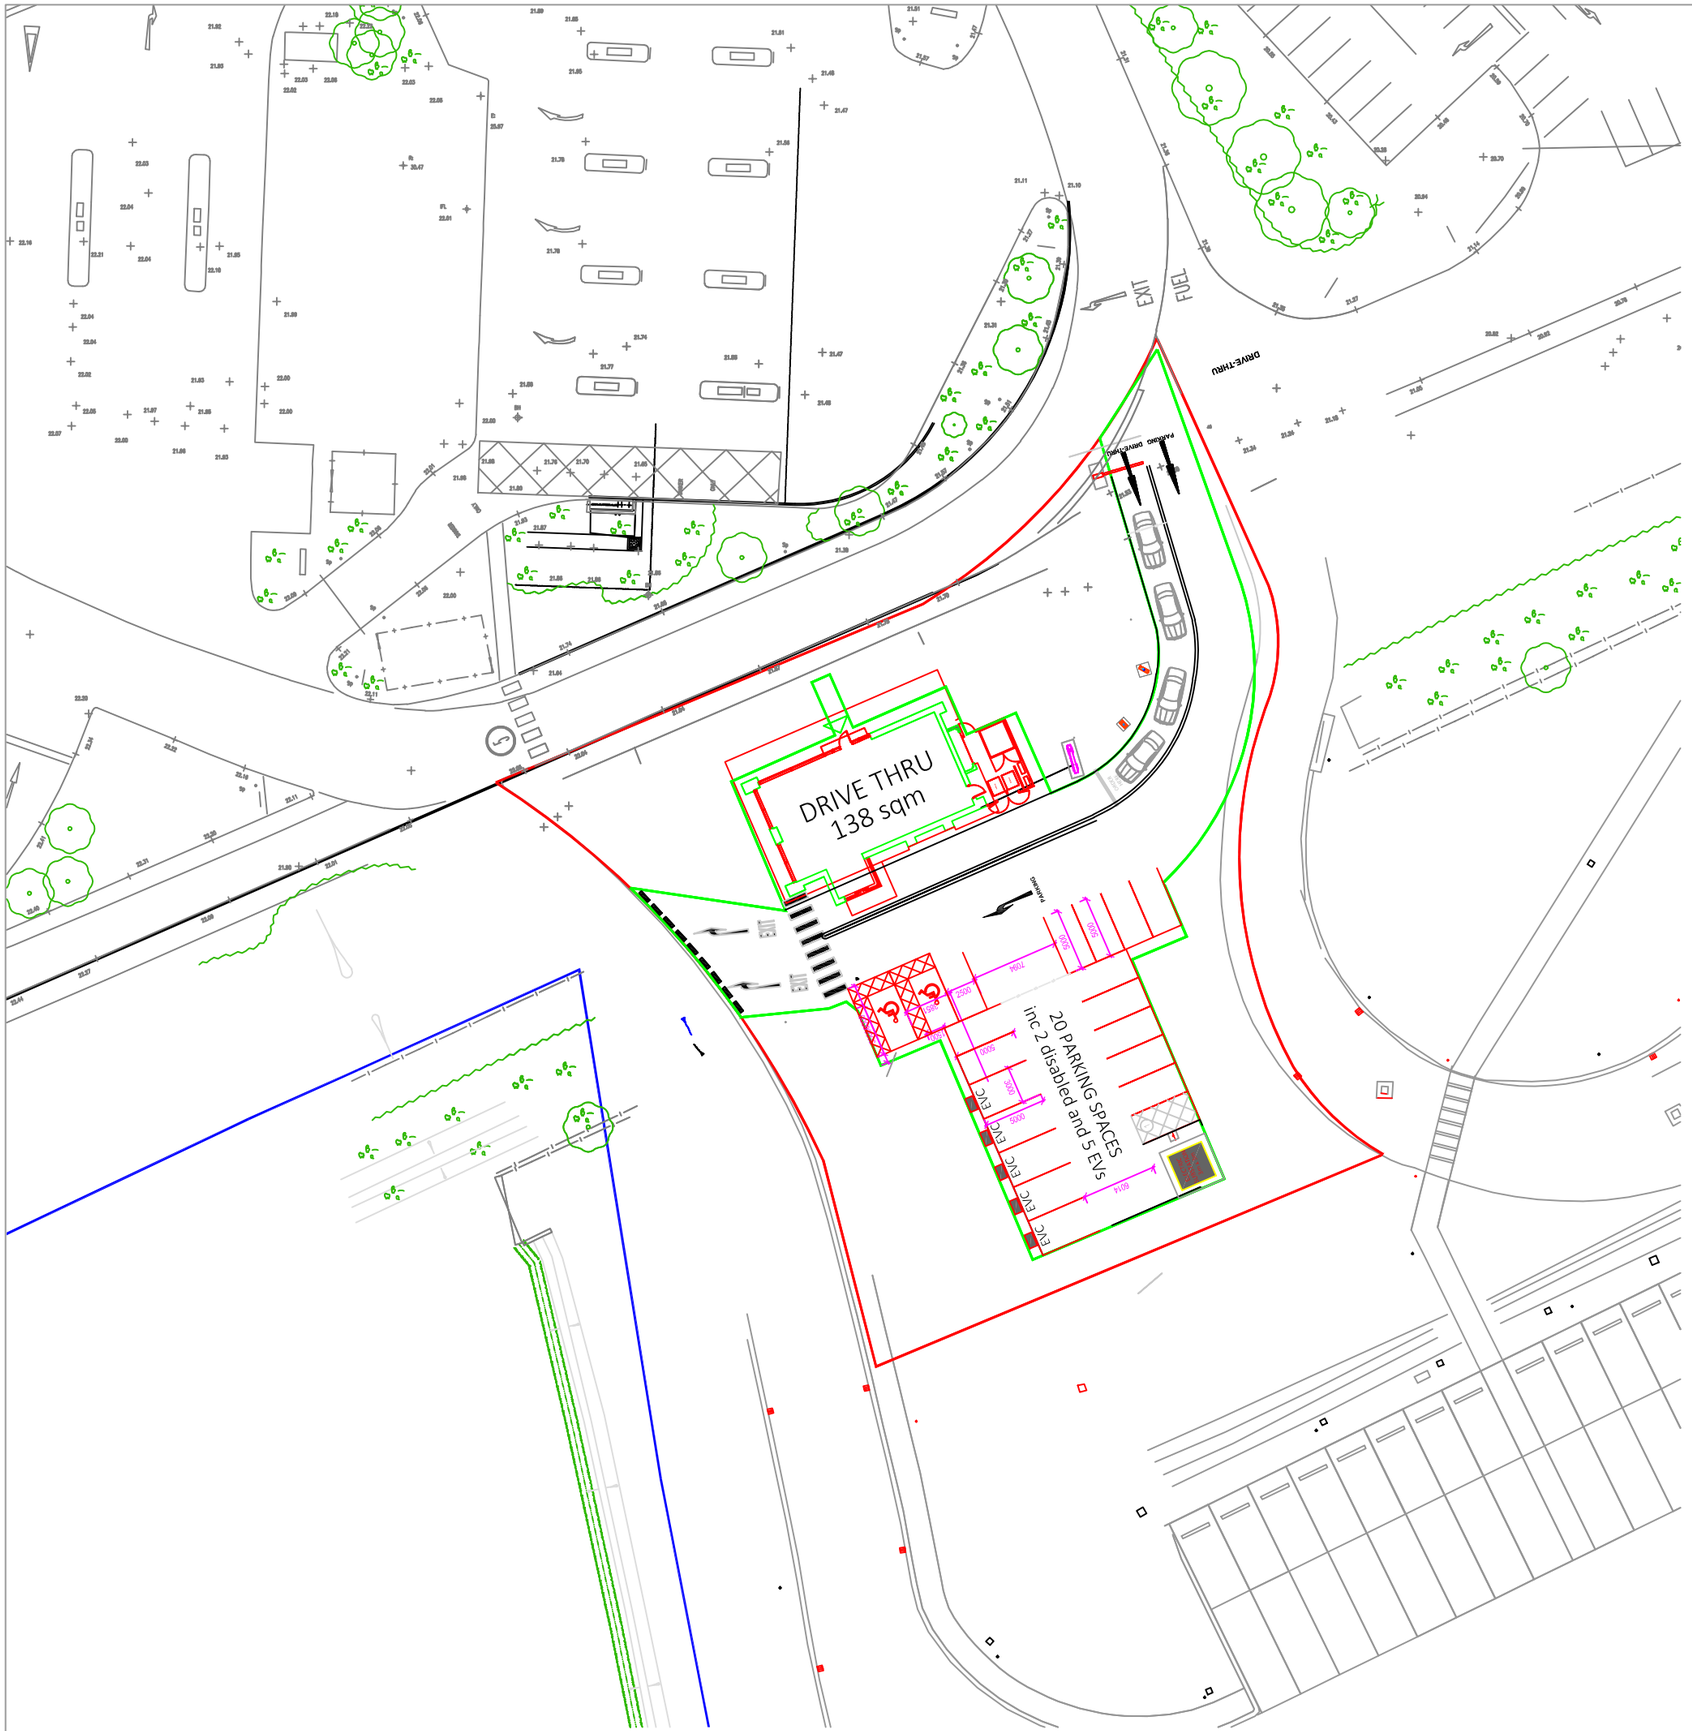

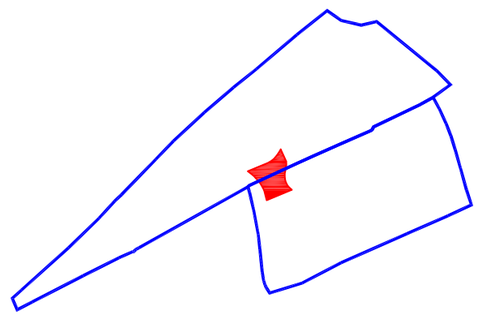

OUTLINE PLANNING APPLICATION
- Development boundary
- Building extents
- Hard landscaping

Maximum parameters
(Parameters plan & Planning Statement)

Site boundary	As per Outline Approval
Gross Internal Area	c. 138 SqM
Building length	c.16,600mm
Building width	9,059mm
Building height	4,295mm
Signage height	8,100mm

c. = approx. measurement taken from outline information.

PROPOSED

Site boundary	TBC
Gross Internal Area	138 SqM
Building length	16,600mm Exc plant
Building width	9,059mm
Building height	4,210mm
Signage height	6,882mm Exc Pole Sign c.8,000mm

Surface finsishes:-

Vehicle Areas to be finsihed in Tarmac with white lining
Pedestrian areas to be be finished in tegula blockwork colour to be confirmed,

Title
PETERBOROUGH SITE

Project
PROPOSED DRIVE-THRU
SITE LAYOUT

Drawing No.
PETDRT 201D

Scale
1:500@A3

Date
SEPTEMBER 2024

Extra MSA Group.
Managagement Suite,
Beaconsfield Services, A355
Windsor Road, Burtley Wood,
Beaconsfield, Bucks, HP9 2SE
Telephone : 01494 677454