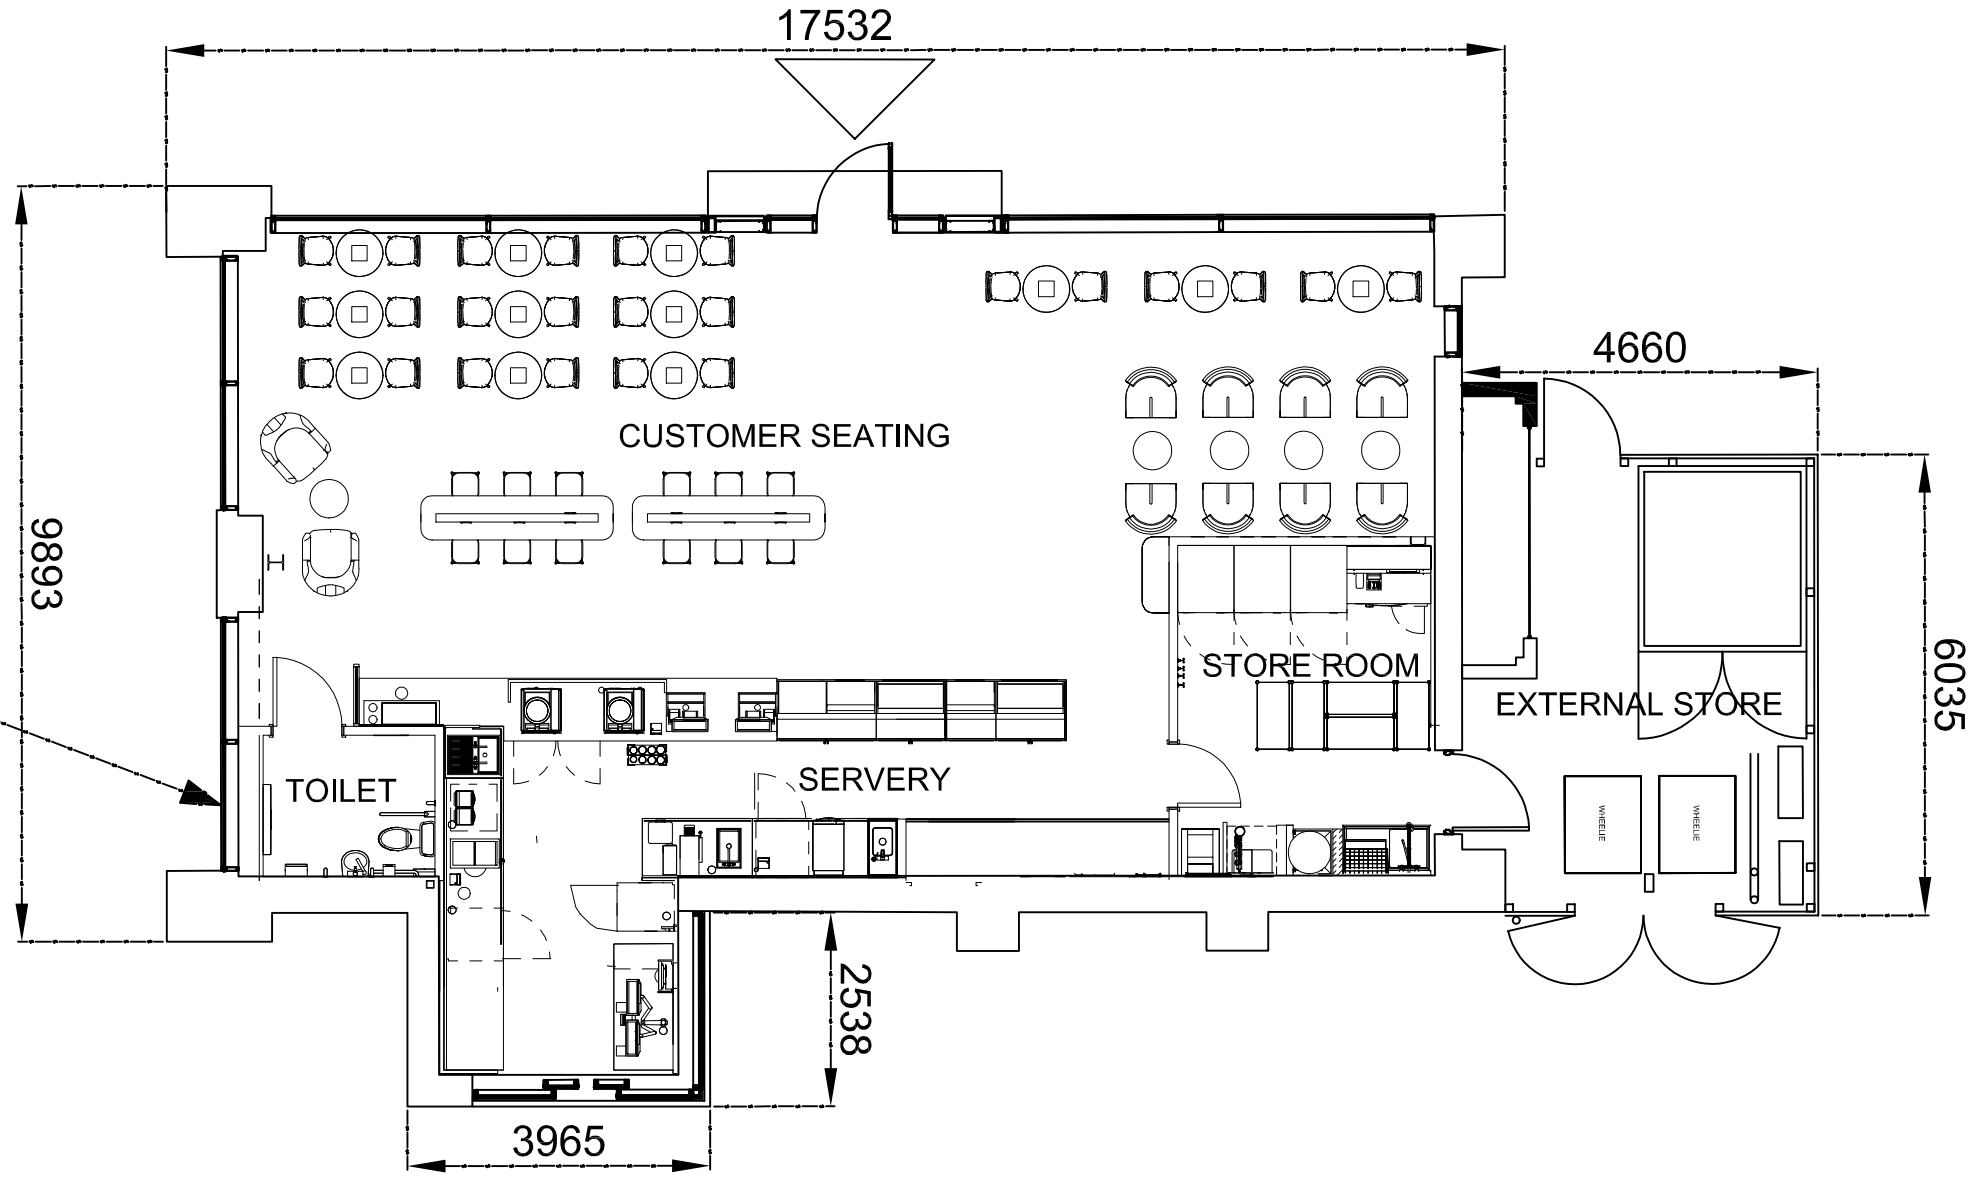

Window panel in section of window adjacent to be false window with opac glass finish

PLAN LAYOUT

Title
PETERBOROUGH SITE

Project
PROPOSED DRIVE-THRU
BUILDING LAYOUT

Drawing No.
PETDRT 204B

Scale
1:100@A3

Date
OCTOBER 2024

Extra MSA Group.
Managagement Suite,
Beaconsfield Services, A355
Windsor Road, Burtley Wood,
Beaconsfield, Bucks, HP9 2SE
Telephone : 01494 677454