
SKETCH PLAN 1

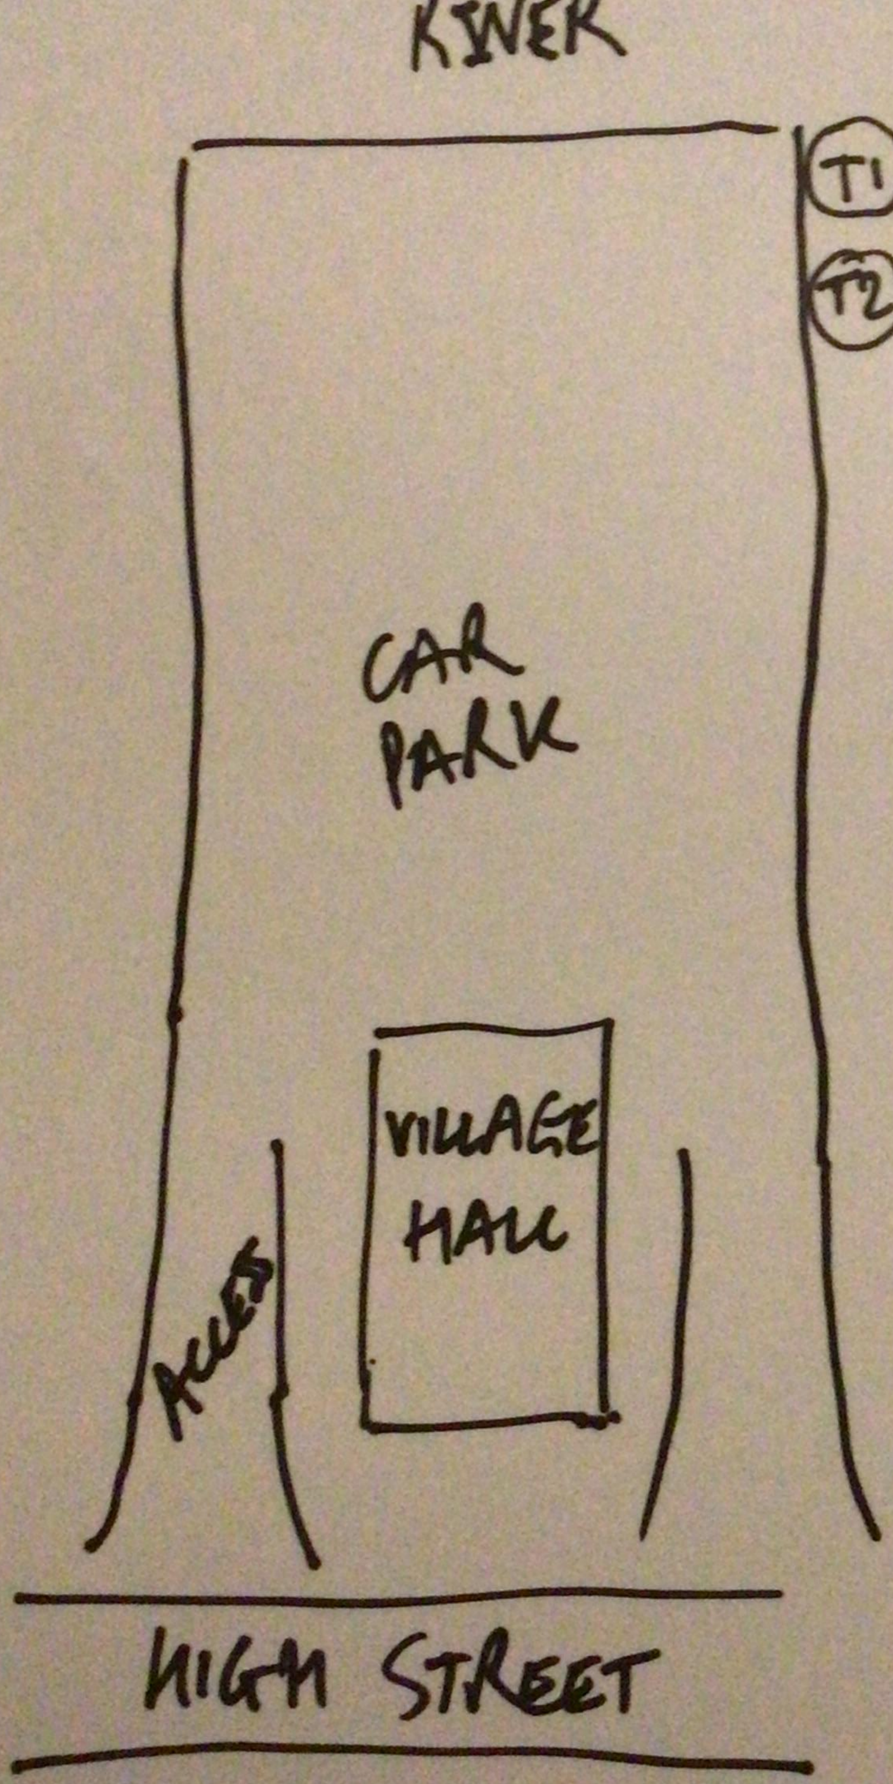

KEY

T1 - WILLOW

T2 - WILLOW