
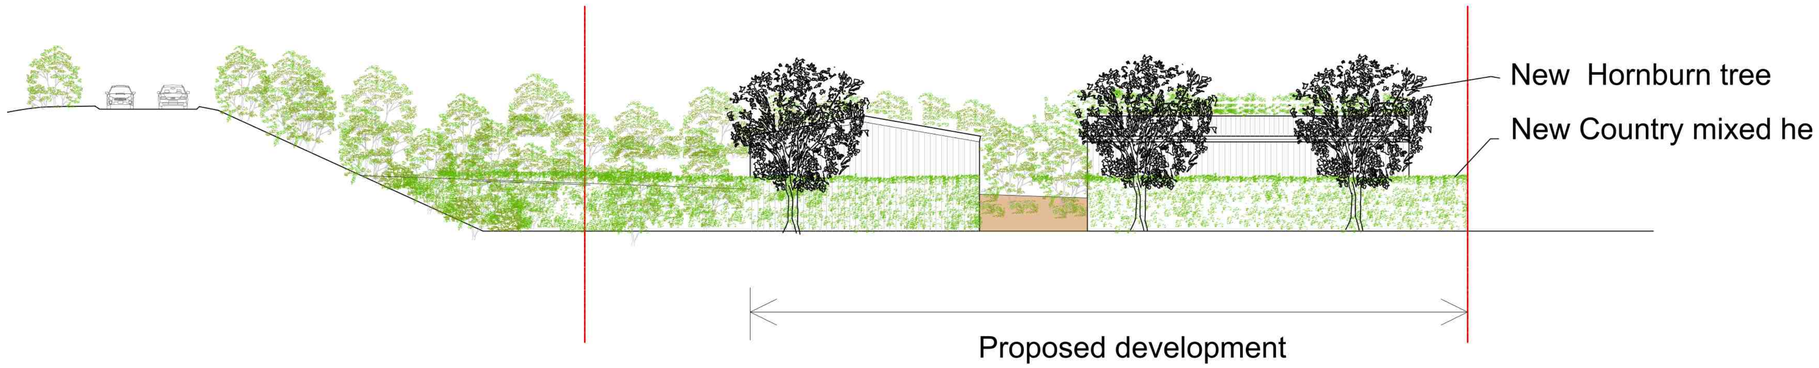


Section A-A

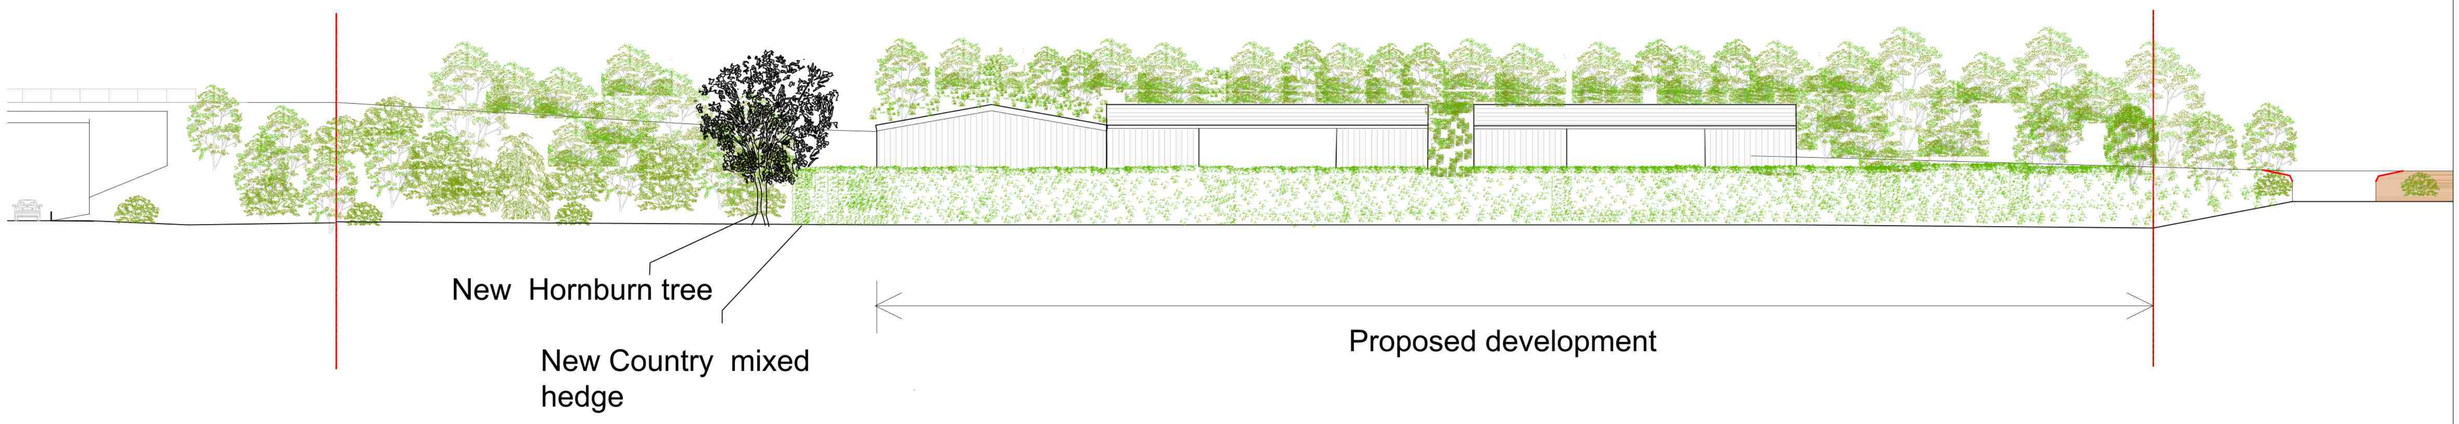

Section B-B

Note: Tree Conopy and land levels drawn according topo survey

RevC: Long barn split into two separate 4 boundary hedge added 25-05-22
RevB: Change name of client 25-02-26
RevA: Shading to embankement 25-02-25

SPENCER
ARCHITECTURE
REDBRIDGE HOUSE, WATER LANE, UPPER CLATFORD, ANDOVER, HAMPSHIRE. SP11 7PP
TELEPHONE 01264 336800 FAX 01264 336810

PROJECT	Thatching Yard, Ridgeaway, Huntingtom
CLIENT	Simply Thatch
DRAWING DESCRIPTION	Land sections A-A, B-B, - As Proposed

This drawing is copyright

DATE	DRAWN	SCALE	JOB NO	DRAWING NO	REVISION
02/25	DF	1:200@A1	868	002	C

0 5 10 15
Metres
Scale 1:200

LAND SECTIONS A-A , B-B - AS PROPOSED